ARTISTRY
RESIDENCES

GROUND FLOOR
AMENITIES KEY PLAN

SELECT GROUP




Drawings are provided by our consultants. All dimensions, features and amenities are approximate at time of printing. Actual size may vary from stated area. Drawings not to scale E & OE. The developer reserves the right to make revisions to the floor plans and any features, materials and dimensions mentioned without further notice.

ARTISTRY
RESIDENCES

LEVEL 01 & AMENITIES KEYPLAN

SELECT GROUP

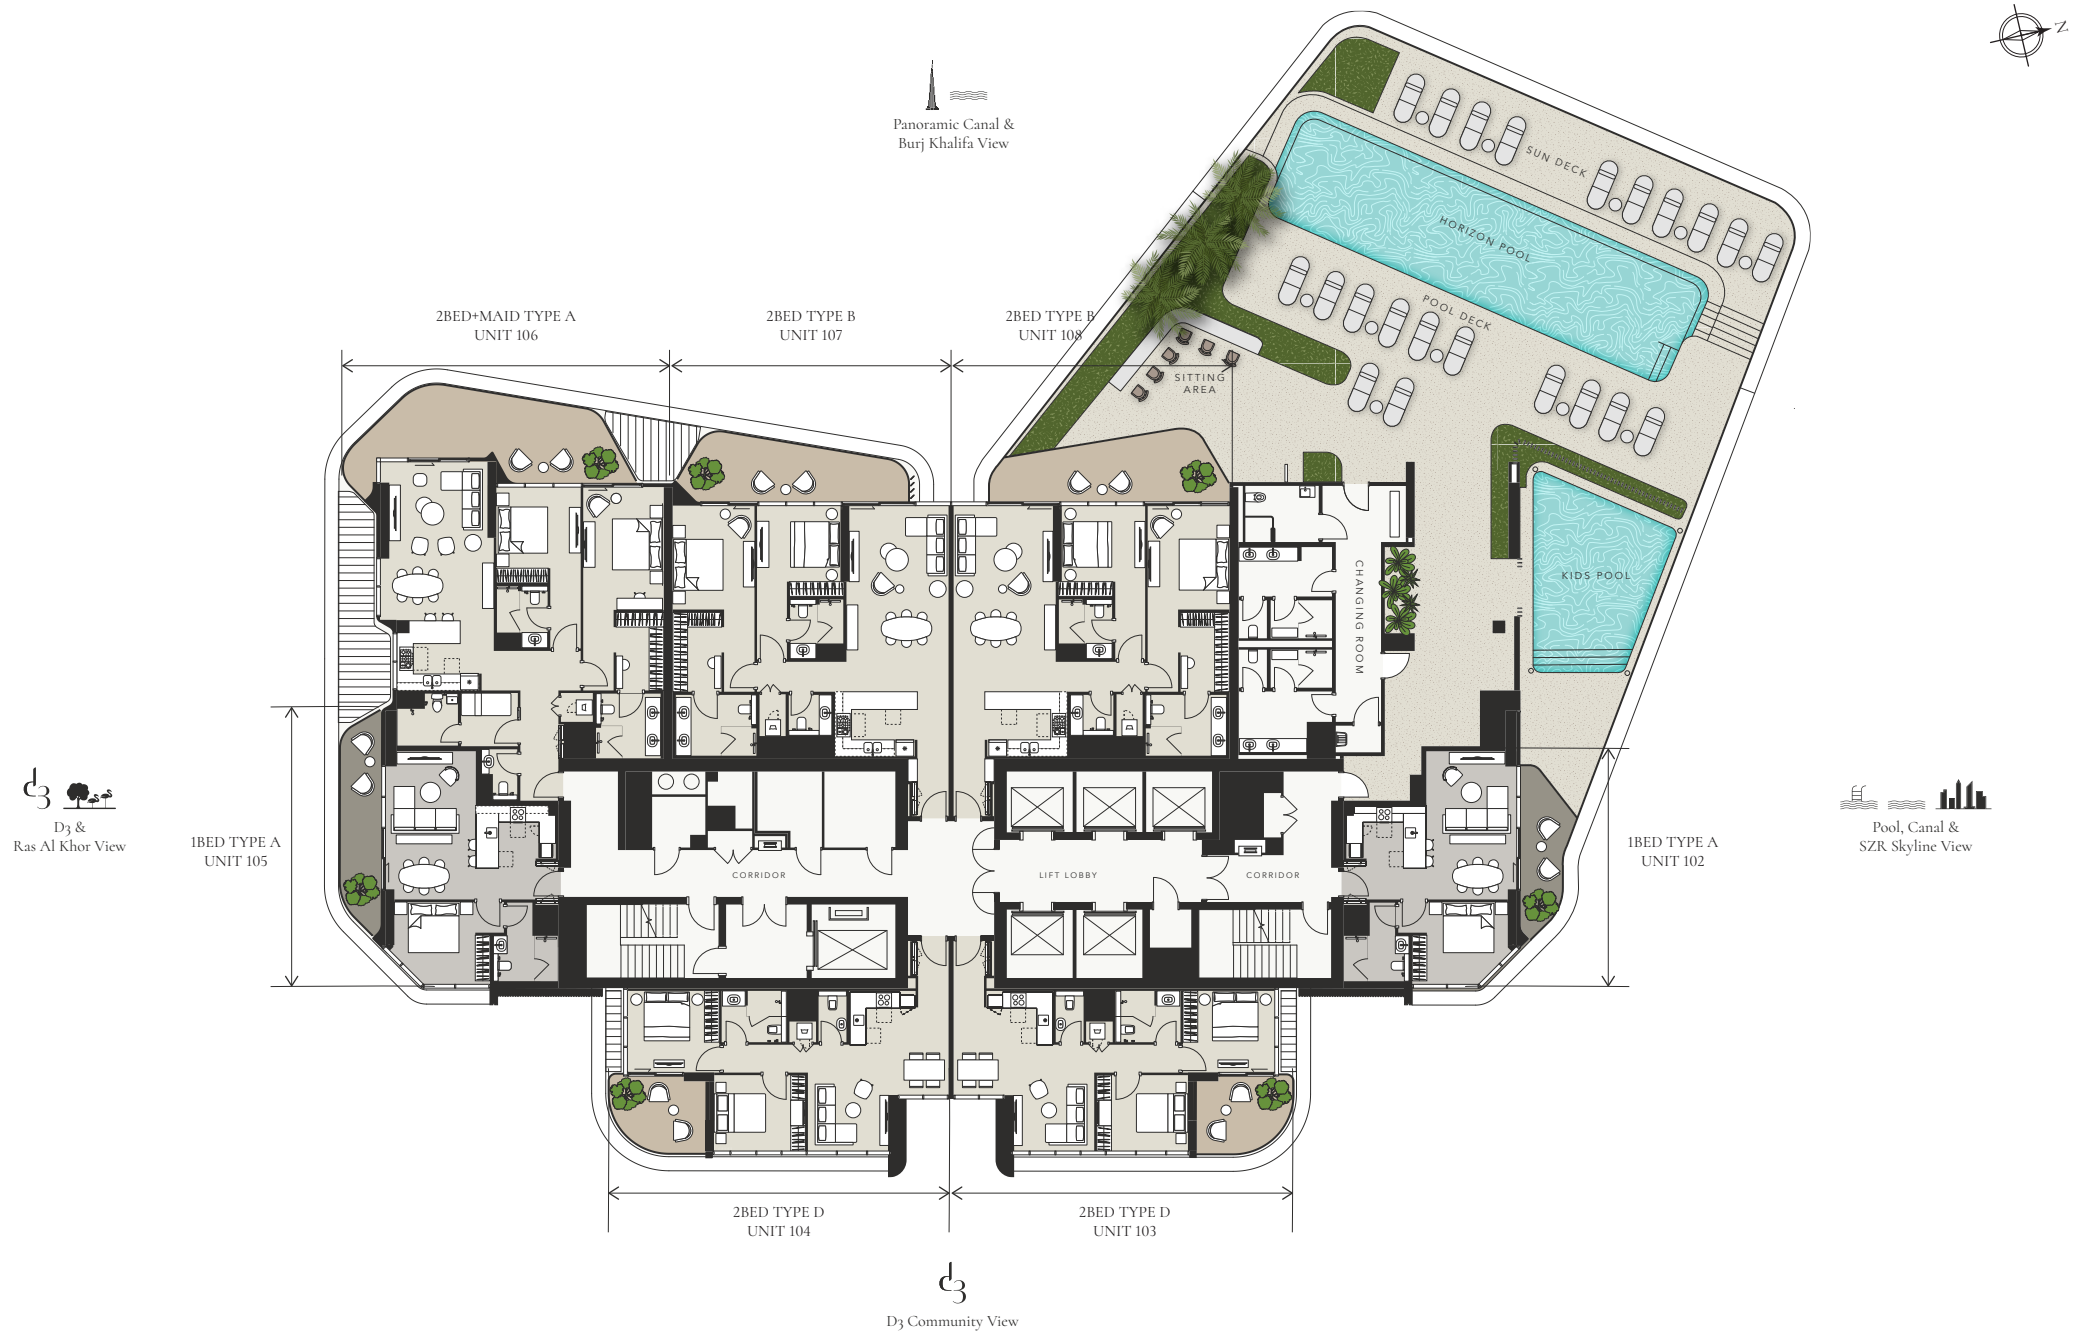

Drawings are provided by our consultants. All dimensions, features and amenities are approximate at time of printing. Actual size may vary from stated area. Drawings not to scale E & OE. The developer reserves the right to make revisions to the floor plans and any features, materials and dimensions mentioned without further notice.

ARTISTRY
RESIDENCES

TIER 01
LEVEL 2-20 KEY PLAN

SELECT GROUP

Panoramic Canal &
Burj Khalifa View

N

2BED+MAID TYPE A
UNIT 06

2BED TYPE B
UNIT 07

2BED TYPE B
UNIT 08

2BED+MAID TYPE A
UNIT 01



D3 &
Ras Al Khor View

Pool, Canal &
SZR Skyline View

1BED TYPE A
UNIT 05

1BED TYPE A
UNIT 02

2BED TYPE D
UNIT 04

2BED TYPE D
UNIT 03

D3 Community View

Drawings are provided by our consultants. All dimensions, features and amenities are approximate at time of printing. Actual size may vary from stated area. Drawings not to scale E & OE. The developer reserves the right to make revisions to the floor plans and any features, materials and dimensions mentioned without further notice.

ARTISTRY
RESIDENCES

LEVEL 21 KEY PLAN

SELECT GROUP

Panoramic Canal &
Burj Khalifa View


N

2BED TYPE C
UNIT 2106

2BED TYPE B
UNIT 2107

2BED TYPE B
UNIT 2108

2BED TYPE C
UNIT 2101

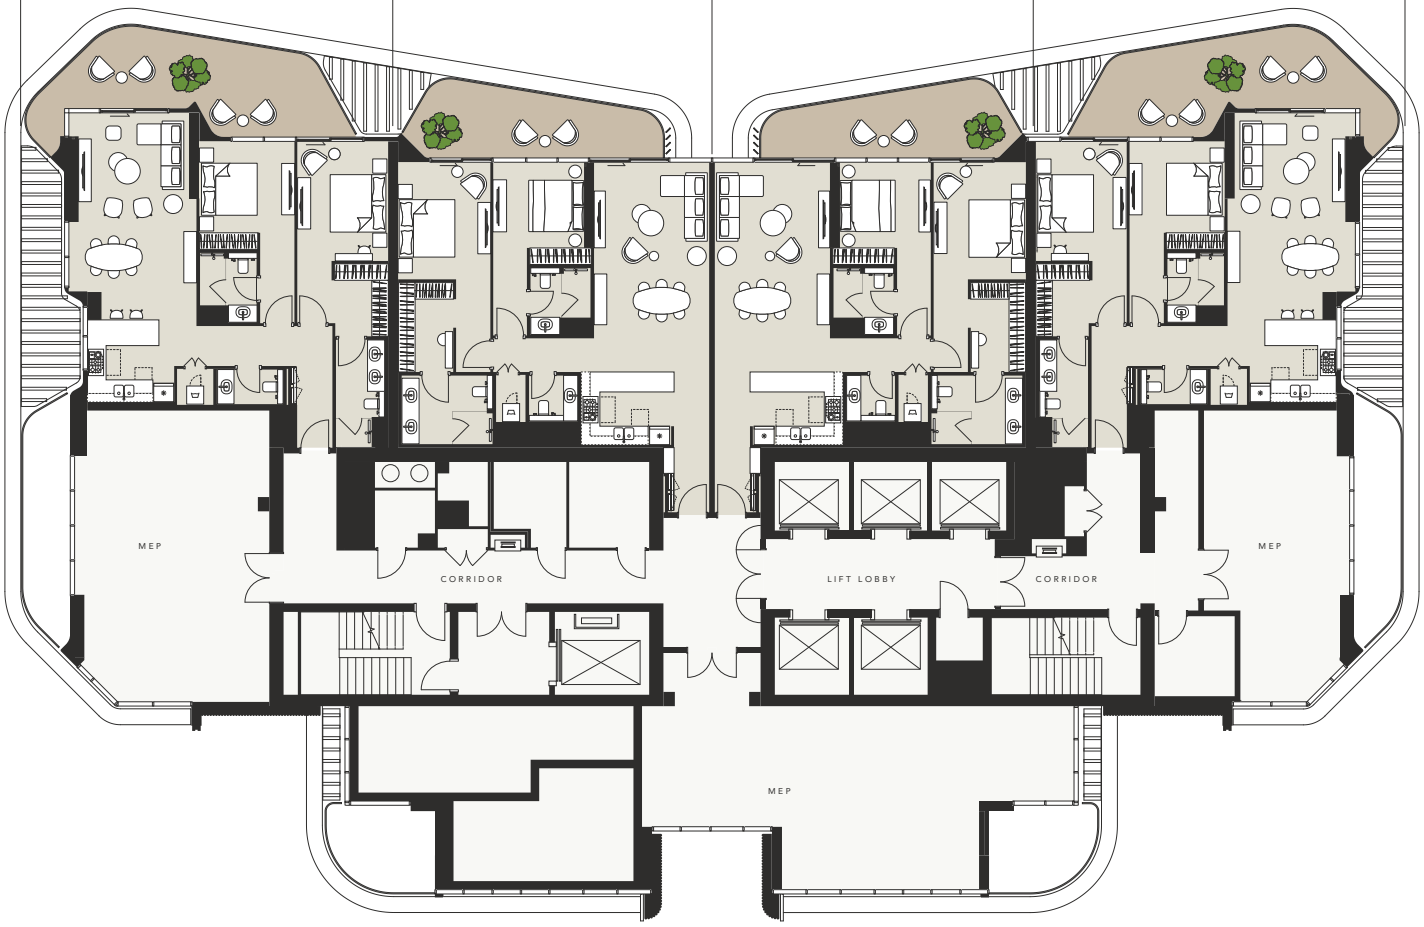

D3 &
Ras Al Khor View

Pool, Canal &
SZR Skyline View


D3 Community View

Drawings are provided by our consultants. All dimensions, features and amenities are approximate at time of printing. Actual size may vary from stated area. Drawings not to scale E & OE. The developer reserves the right to make revisions to the floor plans and any features, materials and dimensions mentioned without further notice.

ARTISTRY
RESIDENCES

LEVEL 22 AMENITES KEY PLAN

SELECT GROUP

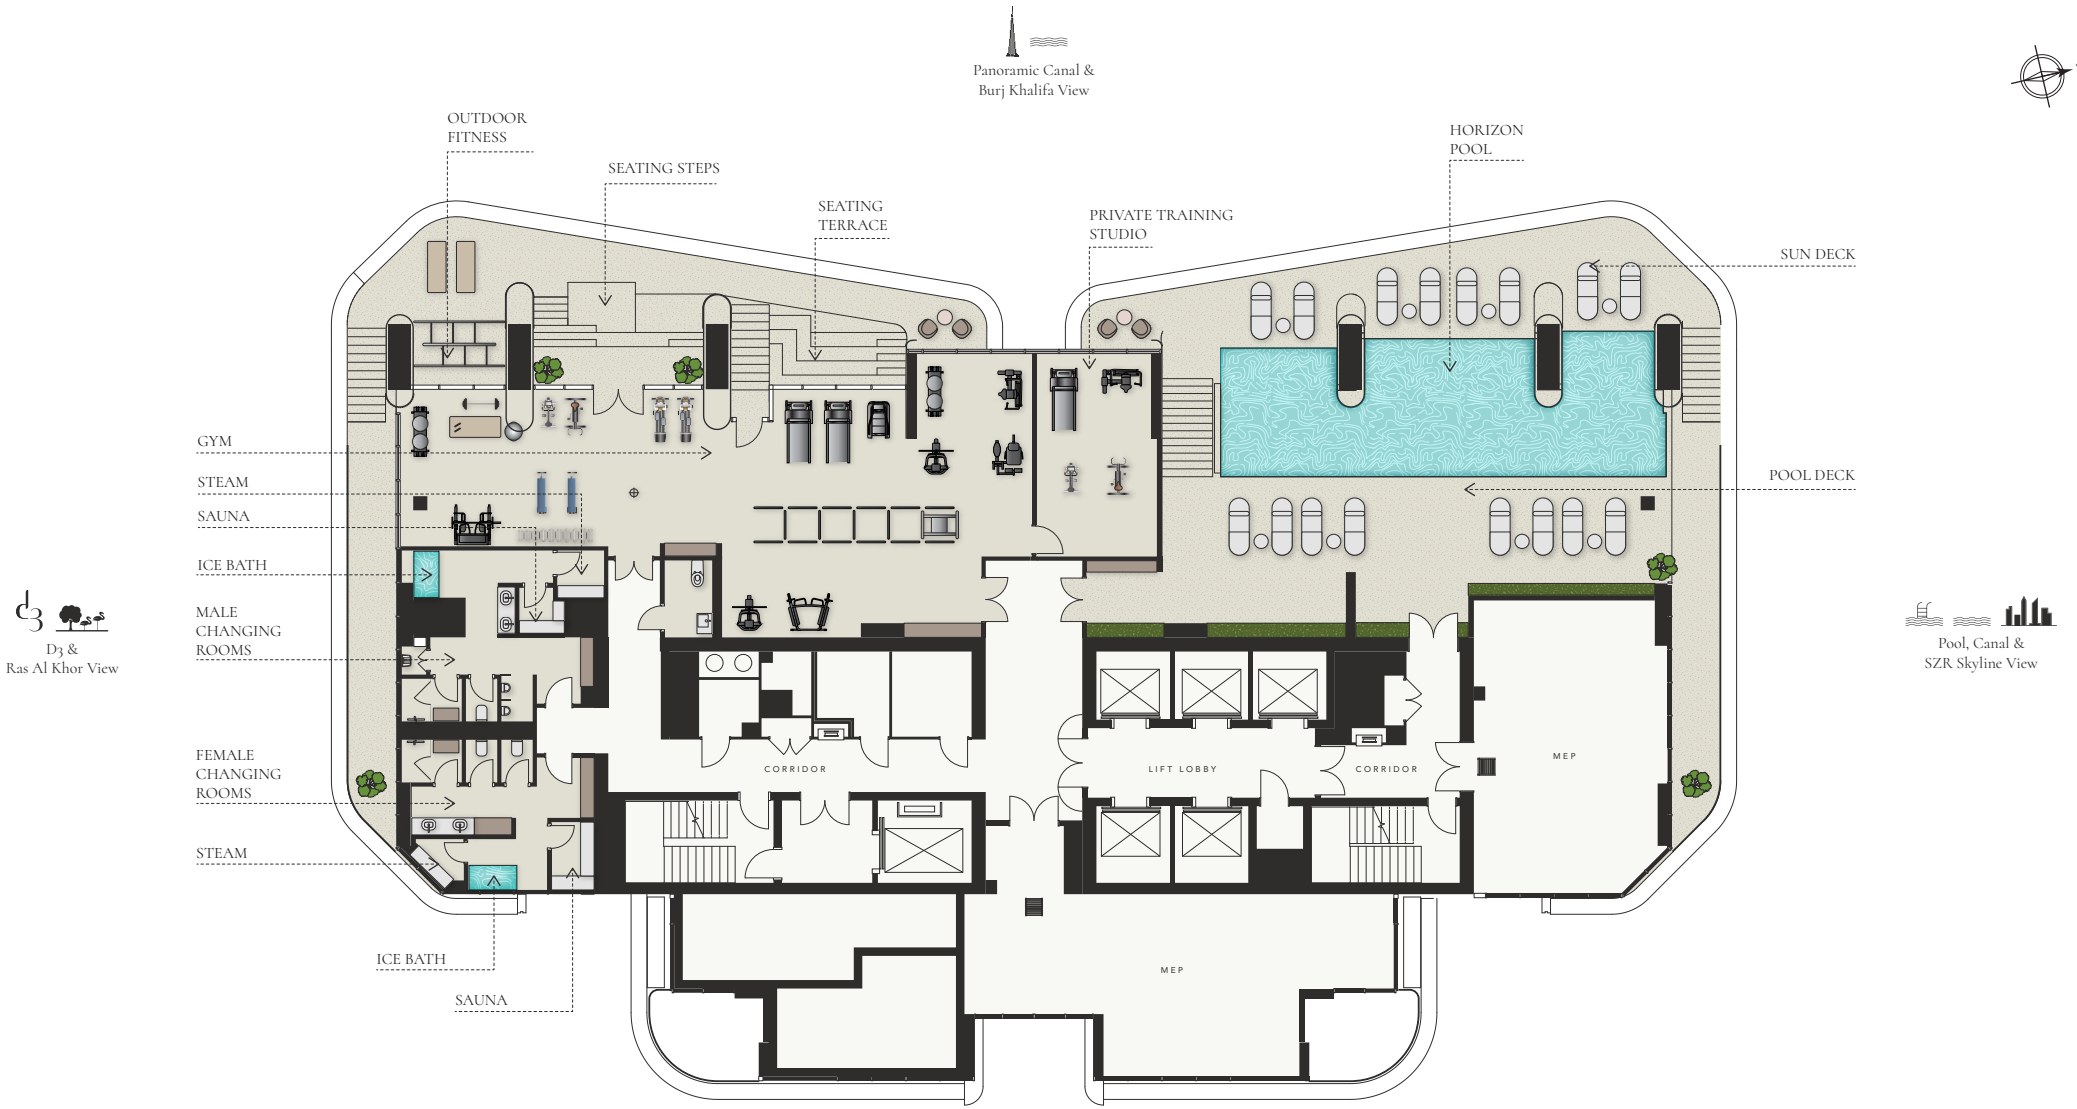

D3 Community View

Drawings are provided by our consultants. All dimensions, features and amenities are approximate at time of printing. Actual size may vary from stated area. Drawings not to scale E & OE. The developer reserves the right to make revisions to the floor plans and any features, materials and dimensions mentioned without further notice.

ARTISTRY
RESIDENCES

TIER 02
LEVEL 23-33 KEY PLAN

SELECT GROUP

Panoramic Canal &
Burj Khalifa View

N

3BED+MAID TYPE B
UNIT 05

3BED+MAID TYPE B
UNIT 06

3BED+MAID
TYPE A
UNIT 04

3BED+MAID
TYPE A
UNIT 01

D3 &
Ras Al Khor View

Pool, Canal &
SZR Skyline View



1BED TYPE B
UNIT 03

1BED TYPE B
UNIT 02

D3

D3 Community View

Drawings are provided by our consultants. All dimensions, features and amenities are approximate at time of printing. Actual size may vary from stated area. Drawings not to scale E & OE. The developer reserves the right to make revisions to the floor plans and any features, materials and dimensions mentioned without further notice.

ARTISTRY
RESIDENCES

LEVEL 34 PENTHOUSE
KEY PLAN

SELECT GROUP

Panoramic Canal &
Burj Khalifa View

N

D3 &
Ras Al Khor View

4BED+MAID
PENTHOUSE F
UNIT 3402



Pool, Canal &
SZR Skyline View

4BED+MAID
PENTHOUSE E
UNIT 3401

D3 Community View

Drawings are provided by our consultants. All dimensions, features and amenities are approximate at time of printing. Actual size may vary from stated area. Drawings not to scale E & OE. The developer reserves the right to make revisions to the floor plans and any features, materials and dimensions mentioned without further notice.


ARTISTRY
RESIDENCES

LEVEL 35 PENTHOUSE
KEY PLAN

SELECT GROUP

Panoramic Canal &
Burj Khalifa View

N

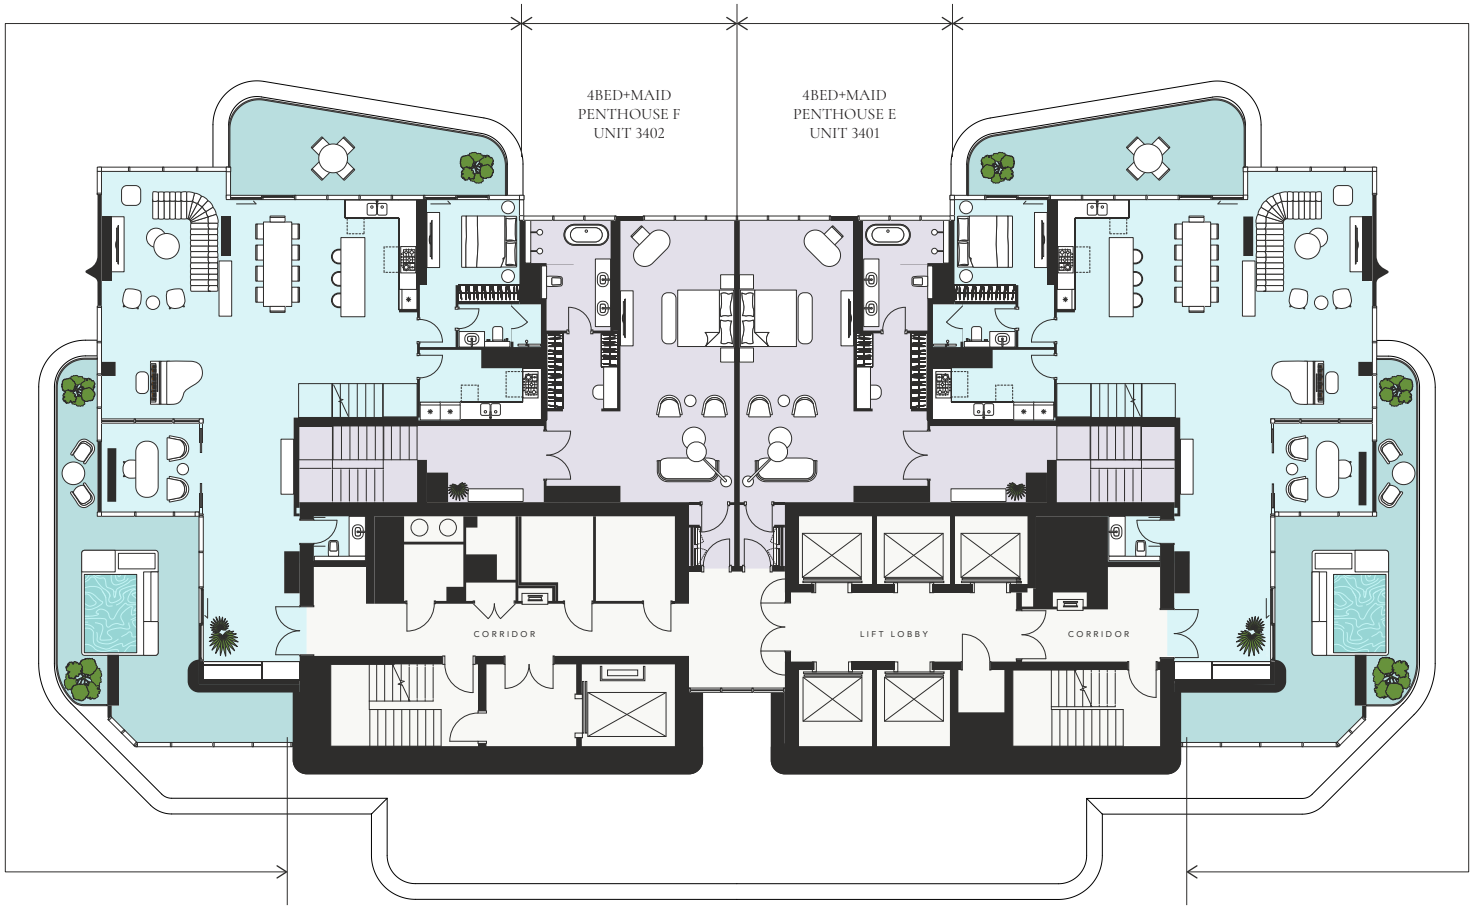

D3 &
Ras Al Khor View

Pool, Canal &
SZR Skyline View

D3

D3 Community View

Drawings are provided by our consultants. All dimensions, features and amenities are approximate at time of printing. Actual size may vary from stated area. Drawings not to scale E & OE. The developer reserves the right to make revisions to the floor plans and any features, materials and dimensions mentioned without further notice.

ARTISTRY
RESIDENCES

LEVEL 36 PENTHOUSE
KEY PLAN

SELECT GROUP

Panoramic Canal &
Burj Khalifa View


N

4BED+MAID
PENTHOUSE D
UNIT 3502

4BED+MAID
PENTHOUSE C
UNIT 3501

D3 &
Ras Al Khor View

4BED+MAID
PENTHOUSE B
UNIT 3702

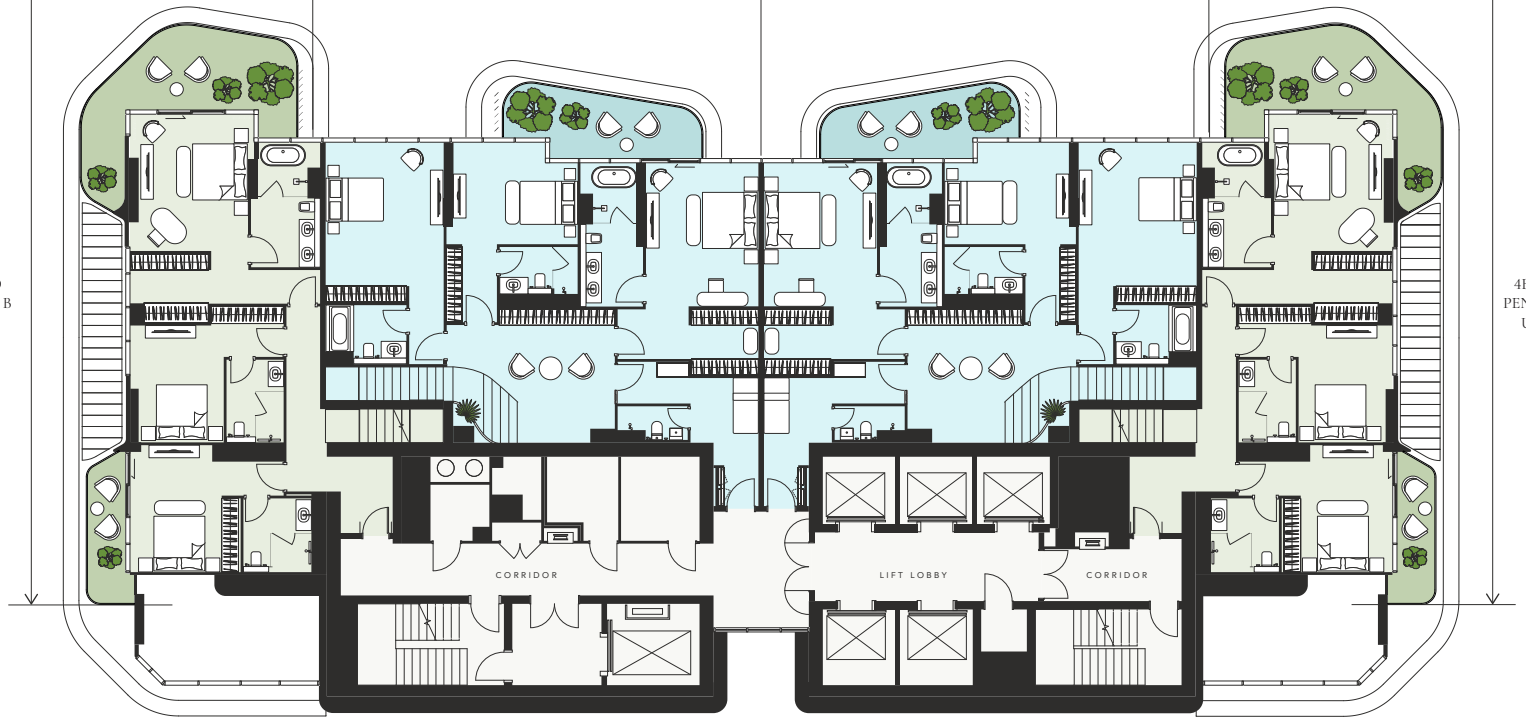

4BED+MAID
PENTHOUSE A
UNIT 3701

Pool, Canal &
SZR Skyline View

D3 Community View

Drawings are provided by our consultants. All dimensions, features and amenities are approximate at time of printing. Actual size may vary from stated area. Drawings not to scale E & OE. The developer reserves the right to make revisions to the floor plans and any features, materials and dimensions mentioned without further notice.

ARTISTRY
RESIDENCES


LEVEL 37 PENTHOUSE
KEY PLAN

SELECT GROUP

Panoramic Canal &
Burj Khalifa View

D3 &
Ras Al Khor View

4BED+MAID
PENTHOUSE B
UNIT 3702

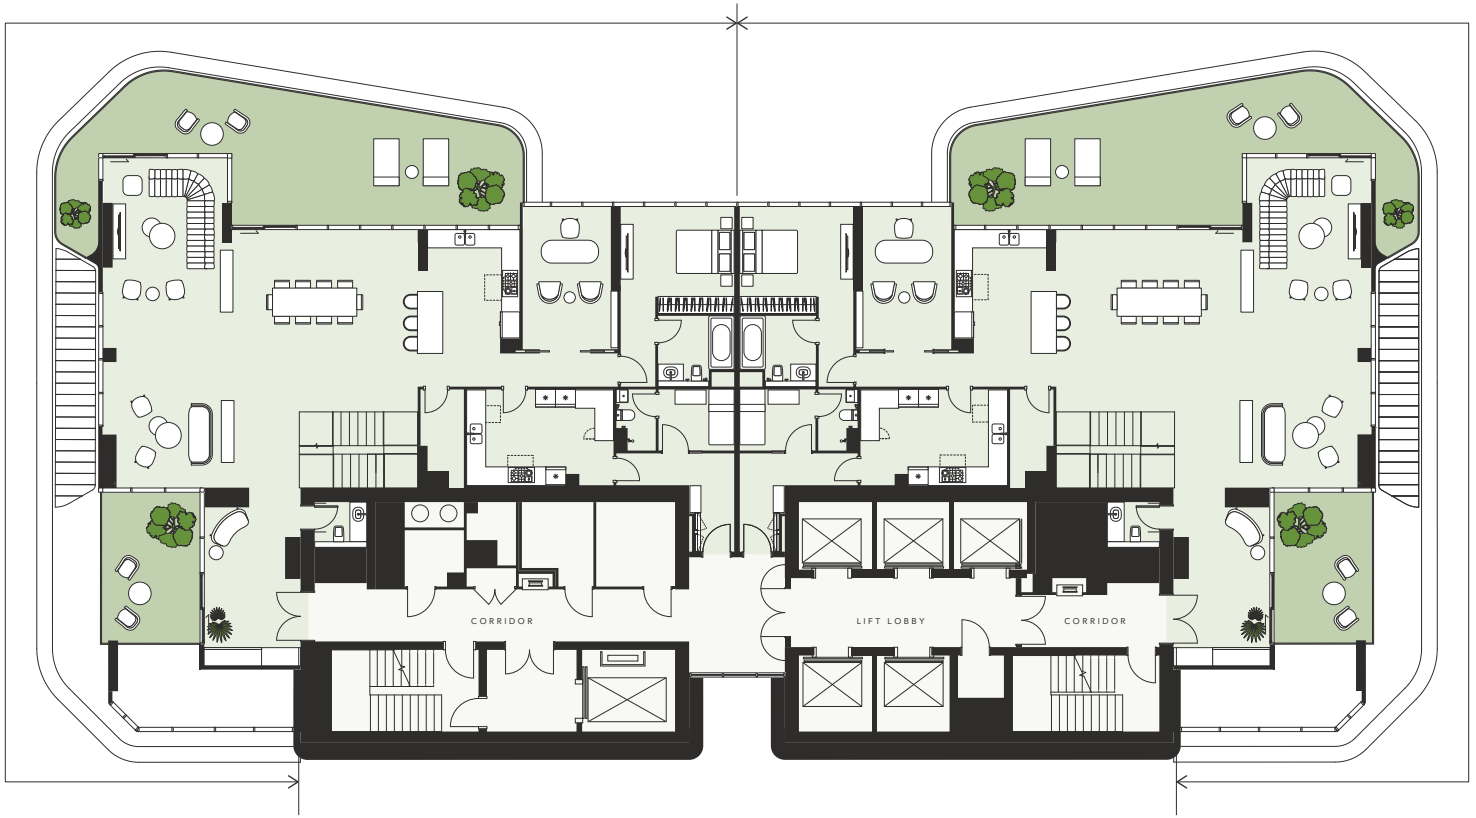

Pool, Canal &
SZR Skyline View

4BED+MAID
PENTHOUSE A
UNIT 3701

D3 Community View

Drawings are provided by our consultants. All dimensions, features and amenities are approximate at time of printing. Actual size may vary from stated area. Drawings not to scale E & OE. The developer reserves the right to make revisions to the floor plans and any features, materials and dimensions mentioned without further notice.

ARTISTRY
RESIDENCES

ROOF LEVEL PENTHOUSE
KEY PLAN


SELECT GROUP

Panoramic Canal &
Burj Khalifa View

N

4BED+MAID
PENTHOUSE B BALCONY
UNIT 3702

4BED+MAID
PENTHOUSE A BALCONY
UNIT 3701

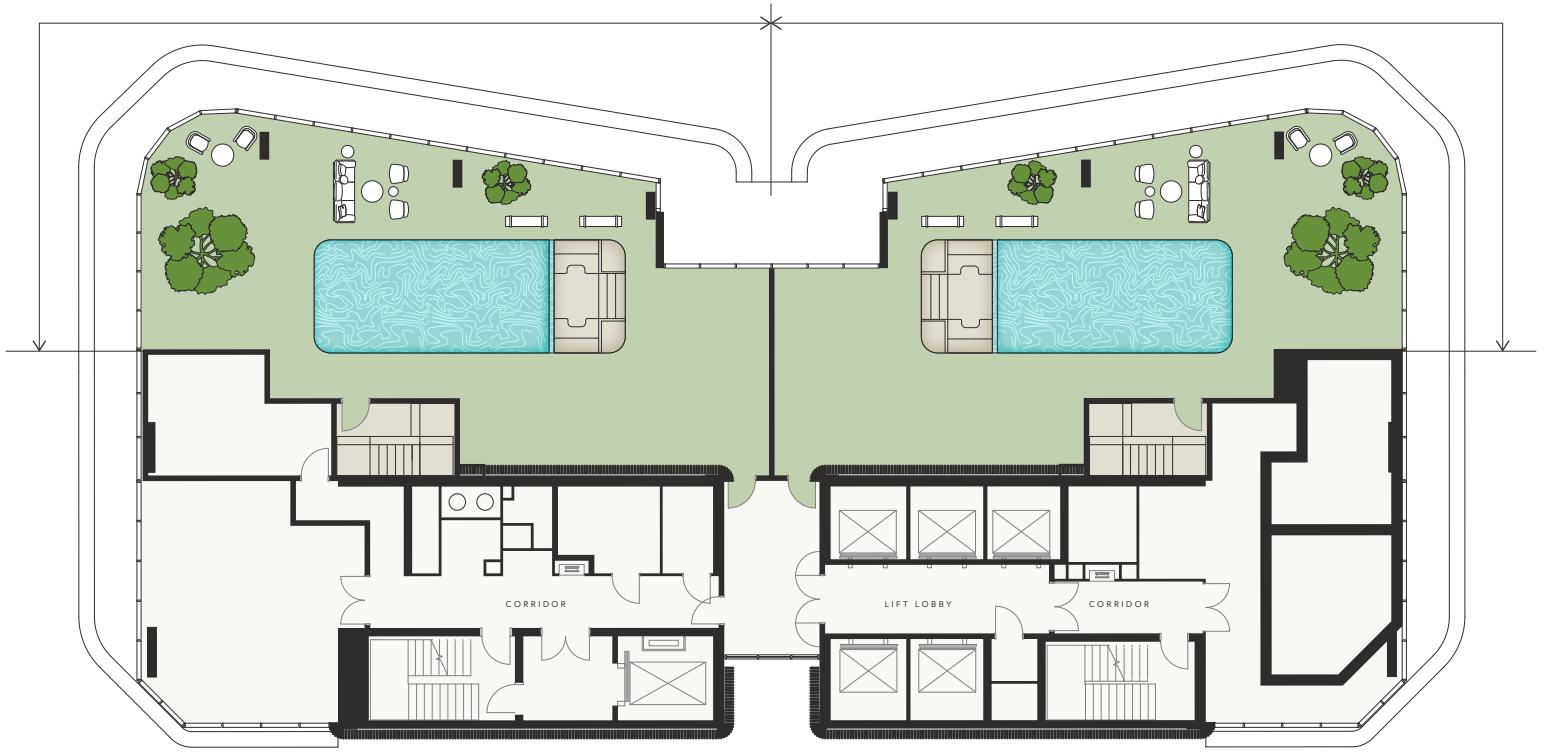

D3 &
Ras Al Khor View

Pool, Canal &
SZR Skyline View

D3 Community View

Drawings are provided by our consultants. All dimensions, features and amenities are approximate at time of printing. Actual size may vary from stated area. Drawings not to scale E & OE. The developer reserves the right to make revisions to the floor plans and any features, materials and dimensions mentioned without further notice.


ARTISTRY
RESIDENCES

1 Bedroom
Residence One | Type A | Unit 102
Level 1

SELECT GROUP



Pool, Canal &
SZR Skyline View

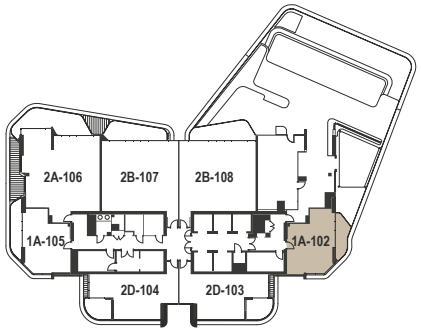

D3 Community View

Apartment Area	57.19 m²	615.59 f²
Balcony Area	11.33 m²	121.96 f²
Total Area	**68.52 m²**	**737.54 f²**


Drawings are provided by our consultants. All dimensions, features and amenities are approximate at time of printing. Actual size may vary from stated area. Drawings not to scale E & OE. The developer reserves the right to make revisions to the floor plans and any features, materials and dimensions mentioned without further notice.


ARTISTRY
RESIDENCES

1 Bedroom
Residence One | Type A | Unit 105
Level 1

SELECT GROUP

D3 &
Ras Al Khor View

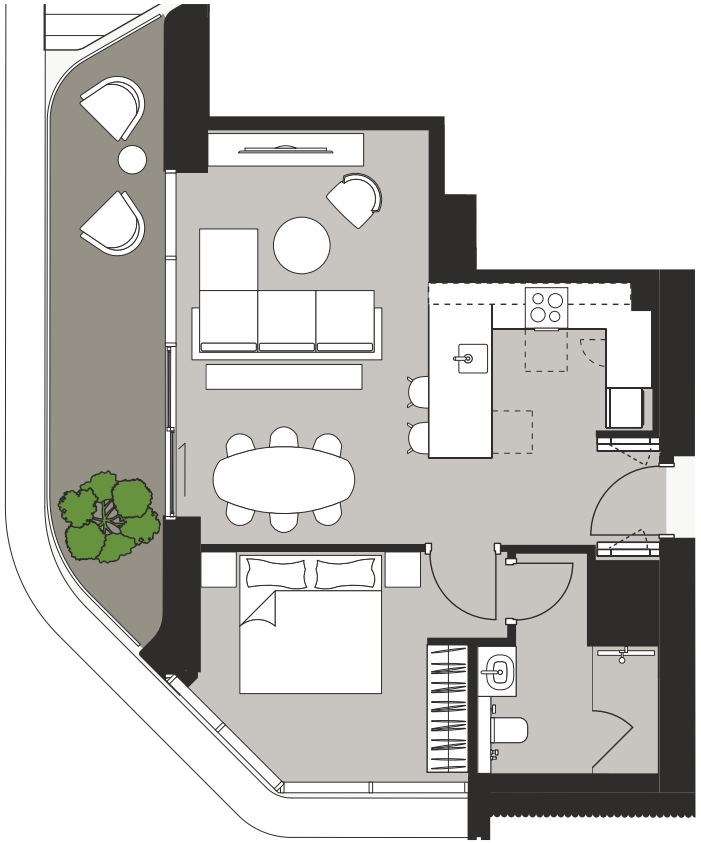

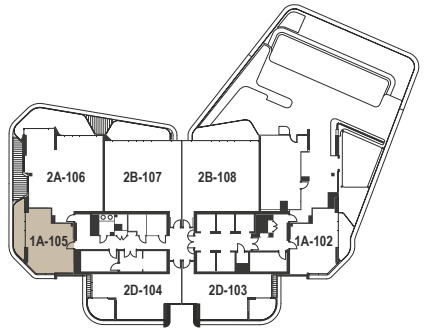

D3 Community View

Apartment Area	57.20 m²	615.70 f²
Balcony Area	13.83 m²	148.86 f²
Total Area	**71.03 m²**	**764.56 f²**

Drawings are provided by our consultants. All dimensions, features and amenities are approximate at time of printing. Actual size may vary from stated area. Drawings not to scale E & OE. The developer reserves the right to make revisions to the floor plans and any features, materials and dimensions mentioned without further notice.

ARTISTRY
RESIDENCES


2 Bedrooms + Maid's Room
Residence One | Type A | Unit 106
Level 1

SELECT GROUP

Panoramic Canal &
Burj Khalifa View

D3 &
Ras Al Khor View



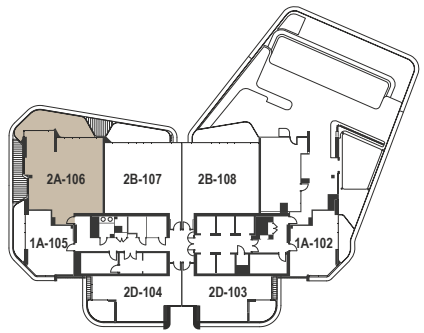


Apartment Area	126.95 m²	1,366.48 f²
Balcony Area	30.86 m²	332.17 f²
Total Area	**157.81 m²**	**1,698.65 f²**

Drawings are provided by our consultants. All dimensions, features and amenities are approximate at time of printing. Actual size may vary from stated area. Drawings not to scale E & OE. The developer reserves the right to make revisions to the floor plans and any features, materials and dimensions mentioned without further notice.


ARTISTRY
RESIDENCES

2 Bedroom
Residence One | Type B | Unit 107
Level 1

Panoramic Canal &
Burj Khalifa View

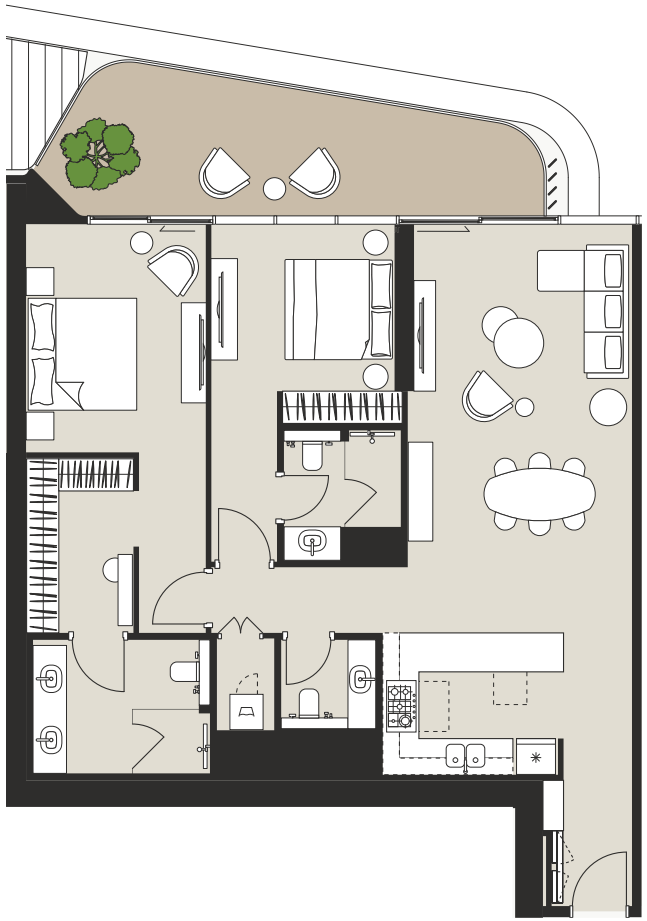

Pool, Canal &
SZR Skyline View

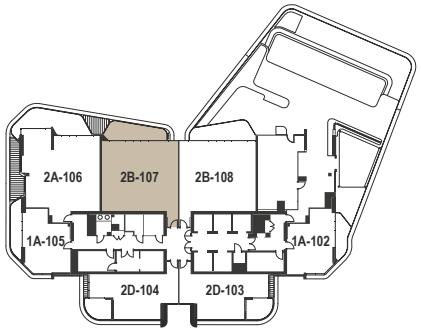

Apartment Area	116.27 m²	1,251.52 f²
Balcony Area	20.41 m²	219.69 f²
Total Area	**136.68 m²**	**1,471.21 f²**


Drawings are provided by our consultants. All dimensions, features and amenities are approximate at time of printing. Actual size may vary from stated area. Drawings not to scale E & OE. The developer reserves the right to make revisions to the floor plans and any features, materials and dimensions mentioned without further notice.

ARTISTRY
RESIDENCES


2 Bedroom
Residence One | Type B | Unit 108
Level 1

SELECT GROUP

Panoramic Canal &
Burj Khalifa View

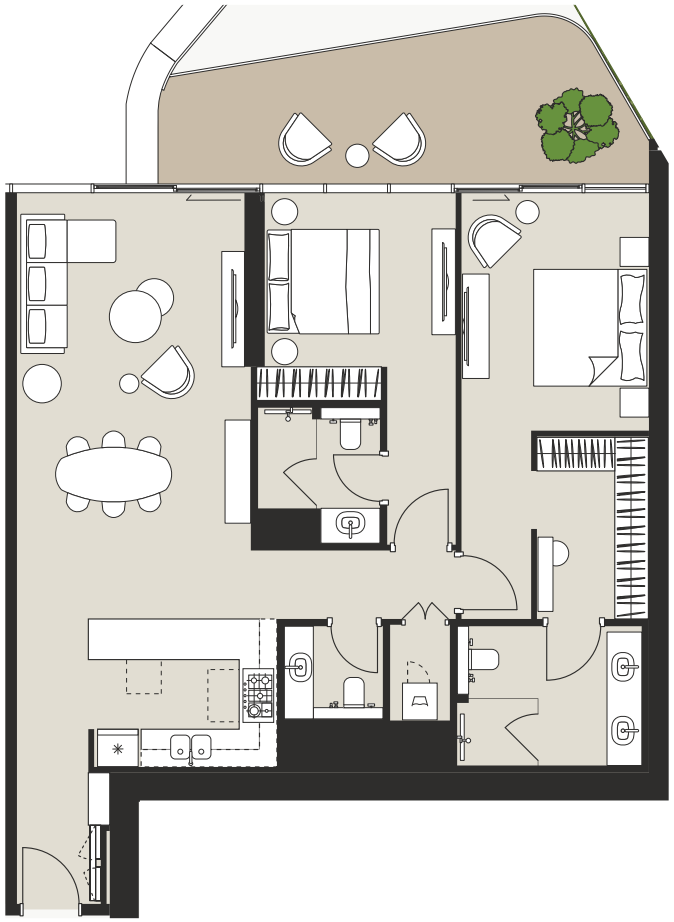

Pool, Canal &
SZR Skyline View

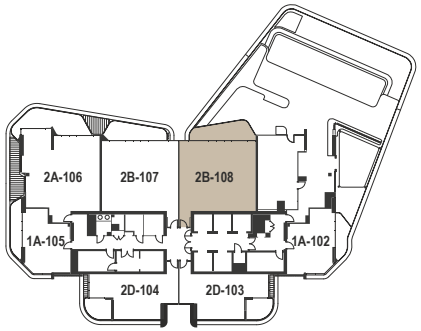


Apartment Area	116.36 m²	1,252.49 f²
Balcony Area	21.92 m²	235.94 f²
Total Area	**138.28 m²**	**1,488.43 f²**

Drawings are provided by our consultants. All dimensions, features and amenities are approximate at time of printing. Actual size may vary from stated area. Drawings not to scale E & OE. The developer reserves the right to make revisions to the floor plans and any features, materials and dimensions mentioned without further notice.


ARTISTRY
RESIDENCES

2 Bedroom
Residence One | Type D | Unit 103
Level 1

SELECT GROUP

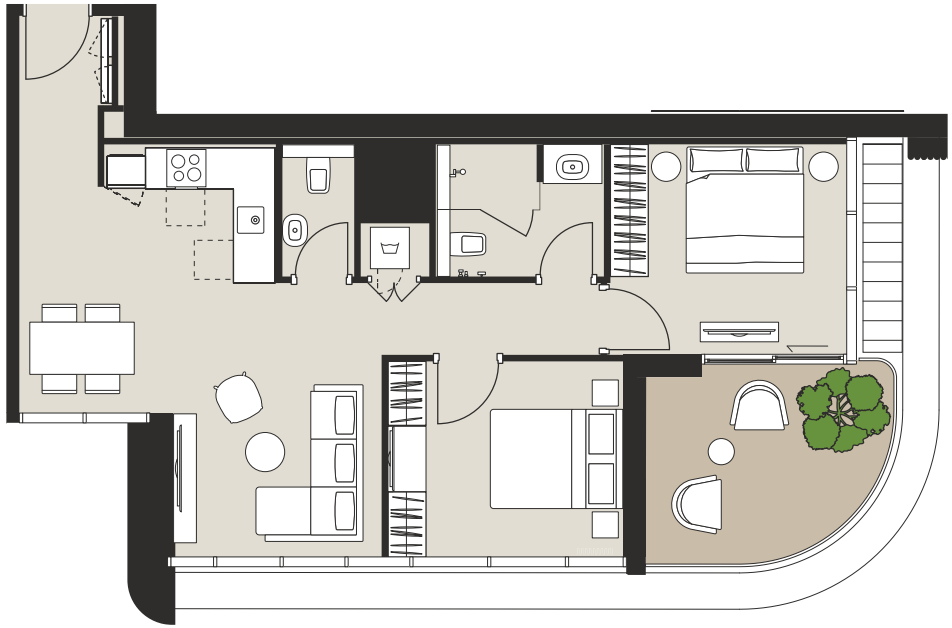

Pool, Canal &
SZR Skyline View

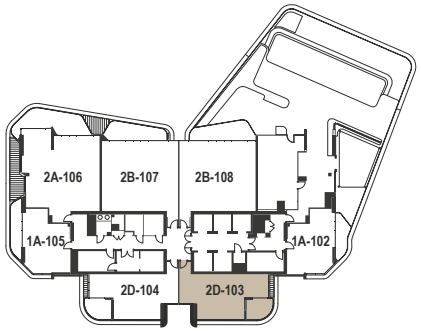

D3 Community View

Apartment Area	73.18 m²	787.70 f²
Balcony Area	11.30 m²	121.63 f²
Total Area	**84.48 m²**	**909.34 f²**


Drawings are provided by our consultants. All dimensions, features and amenities are approximate at time of printing. Actual size may vary from stated area. Drawings not to scale E & OE. The developer reserves the right to make revisions to the floor plans and any features, materials and dimensions mentioned without further notice.


ARTISTRY
RESIDENCES

2 Bedroom
Residence One | Type D | Unit 104
Level 1

SELECT GROUP

D3 &
Ras Al Khor View

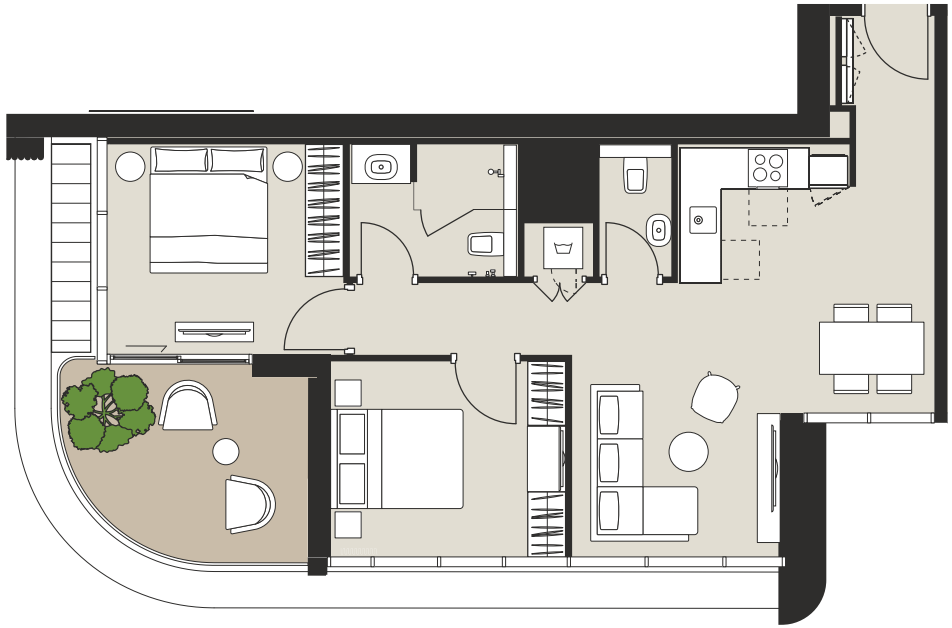

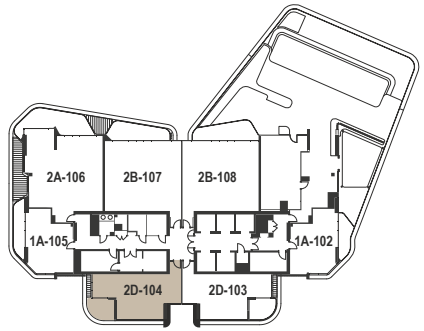

D3 Community View


Apartment Area	73.19 m²	787.81 f²
Balcony Area	11.30 m²	121.63 f²
Total Area	**84.49 m²**	**909.44 f²**

Drawings are provided by our consultants. All dimensions, features and amenities are approximate at time of printing. Actual size may vary from stated area. Drawings not to scale E & OE. The developer reserves the right to make revisions to the floor plans and any features, materials and dimensions mentioned without further notice.


ARTISTRY
RESIDENCES

1 Bedroom
Residence One | Type A | Unit 02
Level 2-20

SELECT GROUP

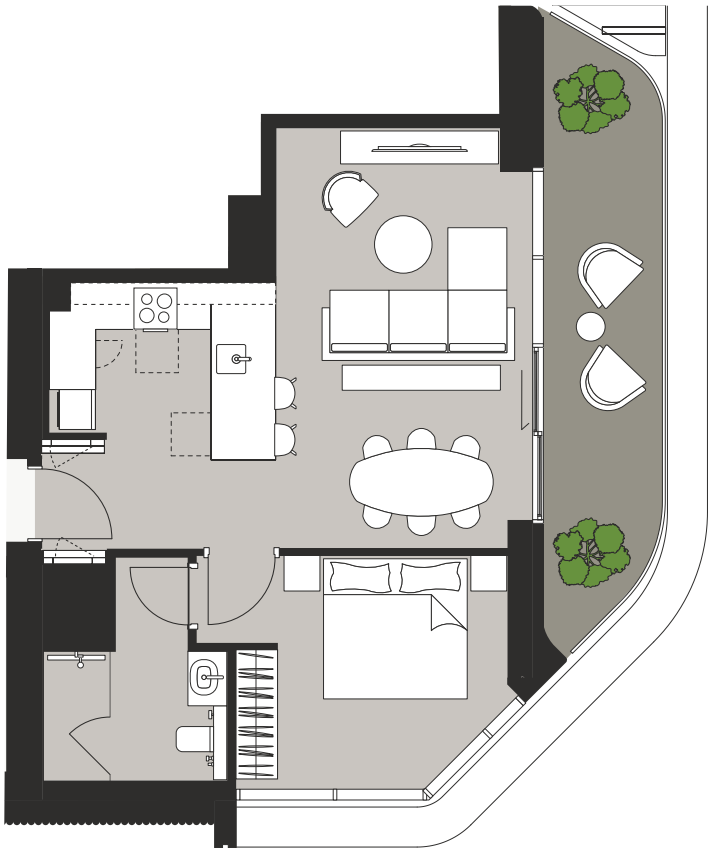

Pool, Canal &
SZR Skyline View

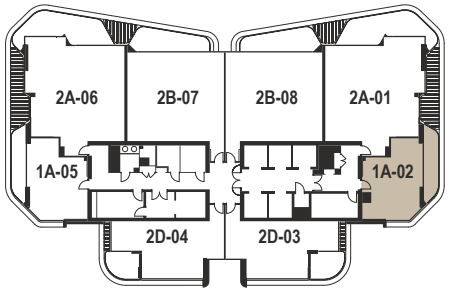

D3 Community View

Apartment Area	57.20 m²	615.70 f²
Balcony Area	13.83 m²	148.86 f²
Total Area	**71.03 m²**	**764.56 f²**


Drawings are provided by our consultants. All dimensions, features and amenities are approximate at time of printing. Actual size may vary from stated area. Drawings not to scale E & OE. The developer reserves the right to make revisions to the floor plans and any features, materials and dimensions mentioned without further notice.


ARTISTRY
RESIDENCES

1 Bedroom
Residence One | Type A | Unit 05
Level 2-20

SELECT GROUP

D3 &
Ras Al Khor View

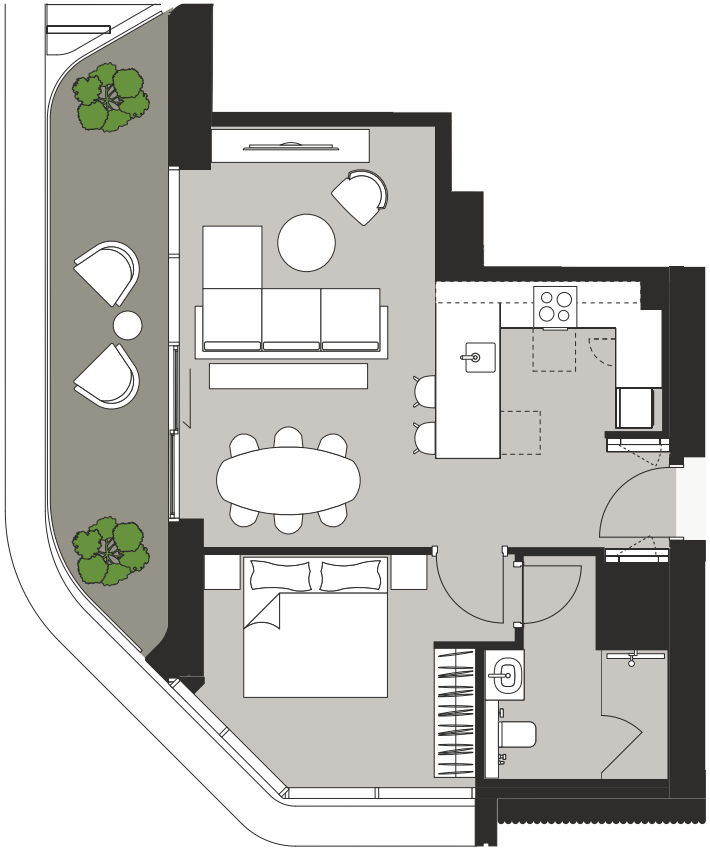

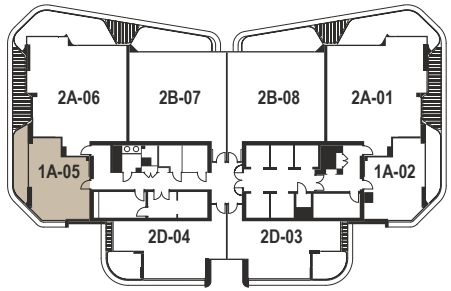

D3 Community View

Apartment Area	57.20 m²	615.70 f²
Balcony Area	13.83 m²	148.86 f²
Total Area	**71.03 m²**	**764.56 f²**

Drawings are provided by our consultants. All dimensions, features and amenities are approximate at time of printing. Actual size may vary from stated area. Drawings not to scale E & OE. The developer reserves the right to make revisions to the floor plans and any features, materials and dimensions mentioned without further notice.

ARTISTRY
RESIDENCES

2 Bedrooms + Maid's Room


Residence One | Type A | Unit 01

Level 2-20

Panoramic Canal &
Burj Khalifa View



Pool, Canal &
SZR Skyline View

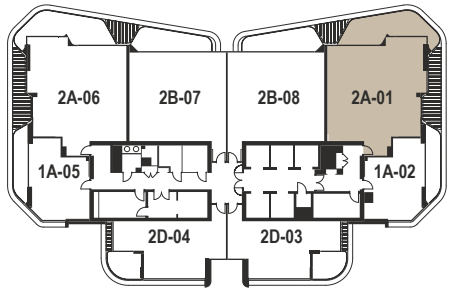

Apartment Area	127.22 m²	1,369.38 f²
Balcony Area	30.86 m²	332.17 f²
Total Area	**158.08 m²**	**1,701.56 f²**

Drawings are provided by our consultants. All dimensions, features and amenities are approximate at time of printing. Actual size may vary from stated area. Drawings not to scale E & OE. The developer reserves the right to make revisions to the floor plans and any features, materials and dimensions mentioned without further notice.

ARTISTRY
RESIDENCES

SELECT GROUP


2 Bedrooms + Maid's Room


Residence One | Type A | Unit 06

Level 2-20

Panoramic Canal &
Burj Khalifa View

D3 &
Ras Al Khor View

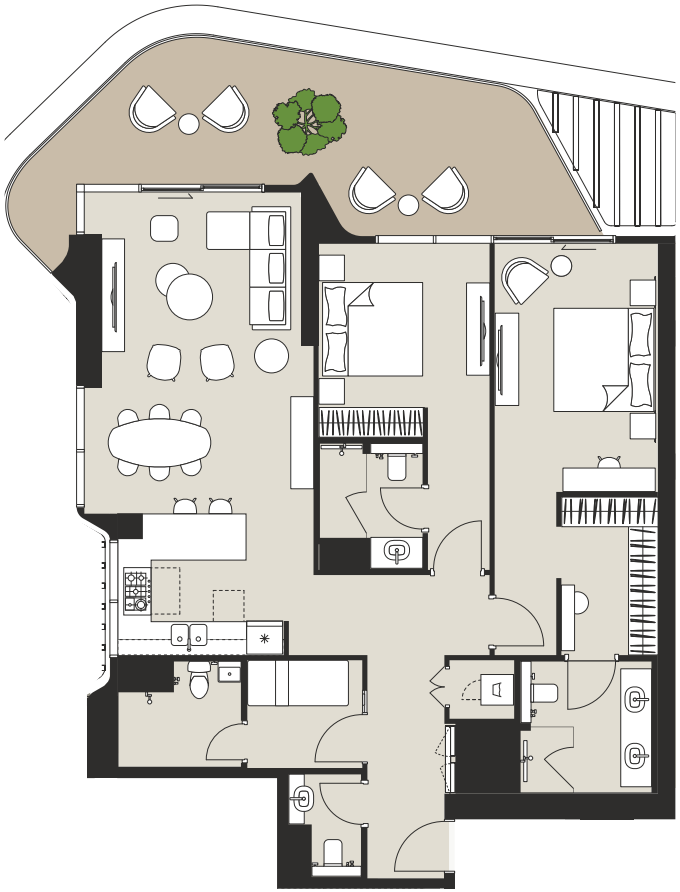

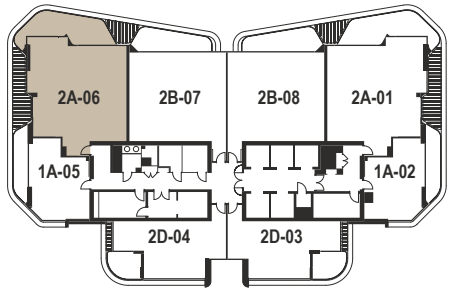

Apartment Area	127.23 m²	1,369.49 f²
Balcony Area	30.86 m²	332.17 f²
Total Area	**158.09 m²**	**1,701.67 f²**


Drawings are provided by our consultants. All dimensions, features and amenities are approximate at time of printing. Actual size may vary from stated area. Drawings not to scale E & OE. The developer reserves the right to make revisions to the floor plans and any features, materials and dimensions mentioned without further notice.


ARTISTRY
RESIDENCES

2 Bedroom
Residence One | Type B | Unit 07
Level 2-20

SELECT GROUP

Panoramic Canal &
Burj Khalifa View

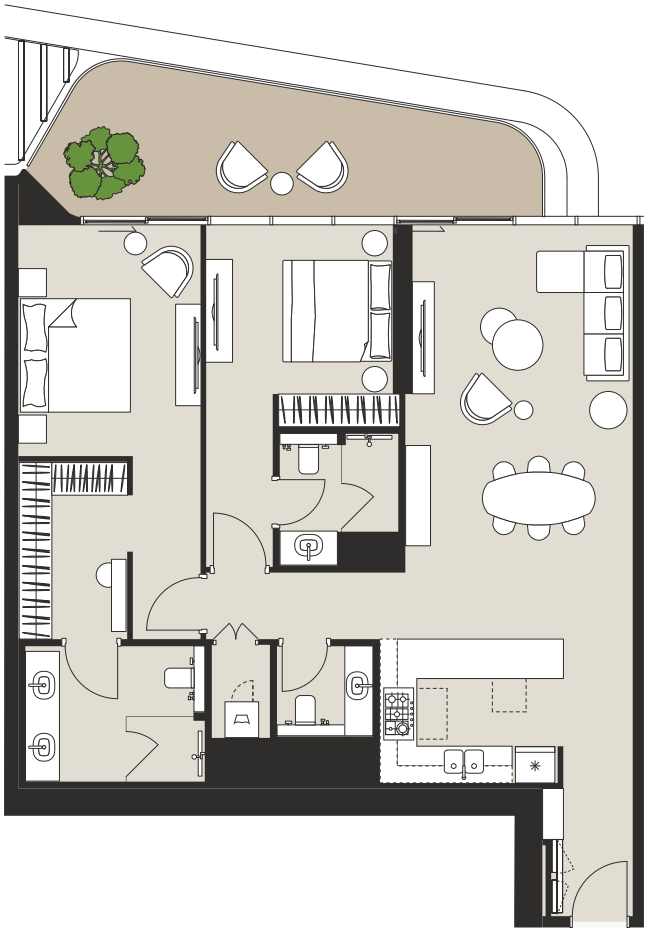

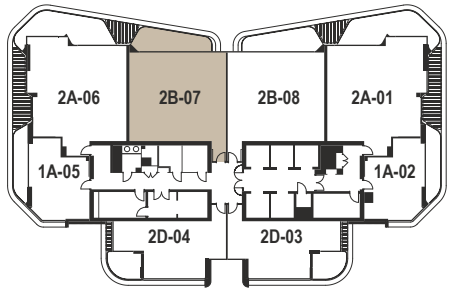

Apartment Area	116.02 m²	1,248.83 f²
Balcony Area	20.41 m²	219.69 f²
Total Area	**136.43 m²**	**1,468.52 f²**


Drawings are provided by our consultants. All dimensions, features and amenities are approximate at time of printing. Actual size may vary from stated area. Drawings not to scale E & OE. The developer reserves the right to make revisions to the floor plans and any features, materials and dimensions mentioned without further notice.


ARTISTRY
RESIDENCES

2 Bedroom
Residence One | Type B | Unit 08
Level 2-20

SELECT GROUP

Panoramic Canal &
Burj Khalifa View

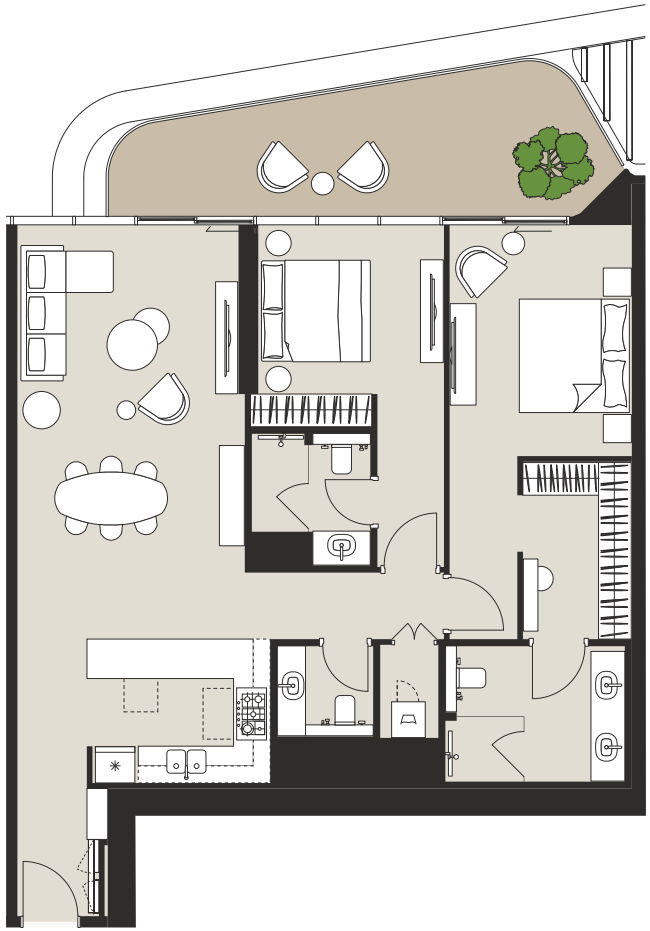

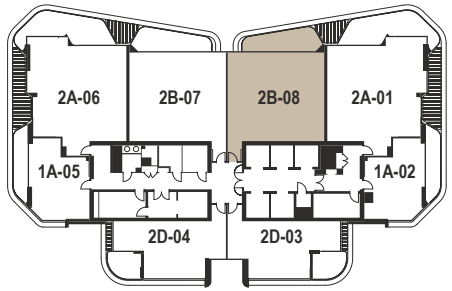


Apartment Area	116.02 m²	1,248.83 f²
Balcony Area	20.41 m²	219.69 f²
Total Area	**136.43 m²**	**1,468.52 f²**

Drawings are provided by our consultants. All dimensions, features and amenities are approximate at time of printing. Actual size may vary from stated area. Drawings not to scale E & OE. The developer reserves the right to make revisions to the floor plans and any features, materials and dimensions mentioned without further notice.


ARTISTRY
RESIDENCES

2 Bedroom
Residence One | Type D | Unit 03
Level 2-20

SELECT GROUP

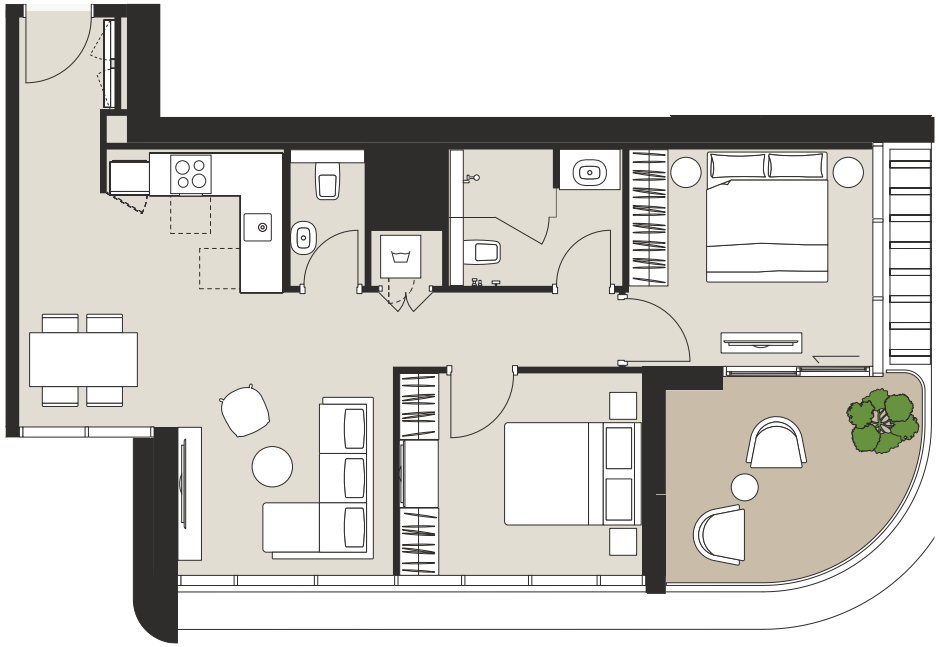

Pool, Canal &
SZR Skyline View

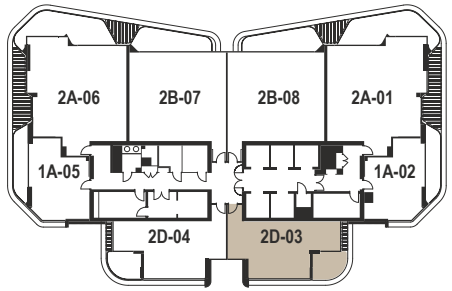

D3 Community View

Apartment Area	73.19 m²	787.81 f²
Balcony Area	11.30 m²	121.63 f²
Total Area	**84.49 m²**	**909.44 f²**


Drawings are provided by our consultants. All dimensions, features and amenities are approximate at time of printing. Actual size may vary from stated area. Drawings not to scale E & OE. The developer reserves the right to make revisions to the floor plans and any features, materials and dimensions mentioned without further notice.


ARTISTRY
RESIDENCES

2 Bedroom
Residence One | Type D | Unit 04
Level 2-20

SELECT GROUP

D3 &
Ras Al Khor View

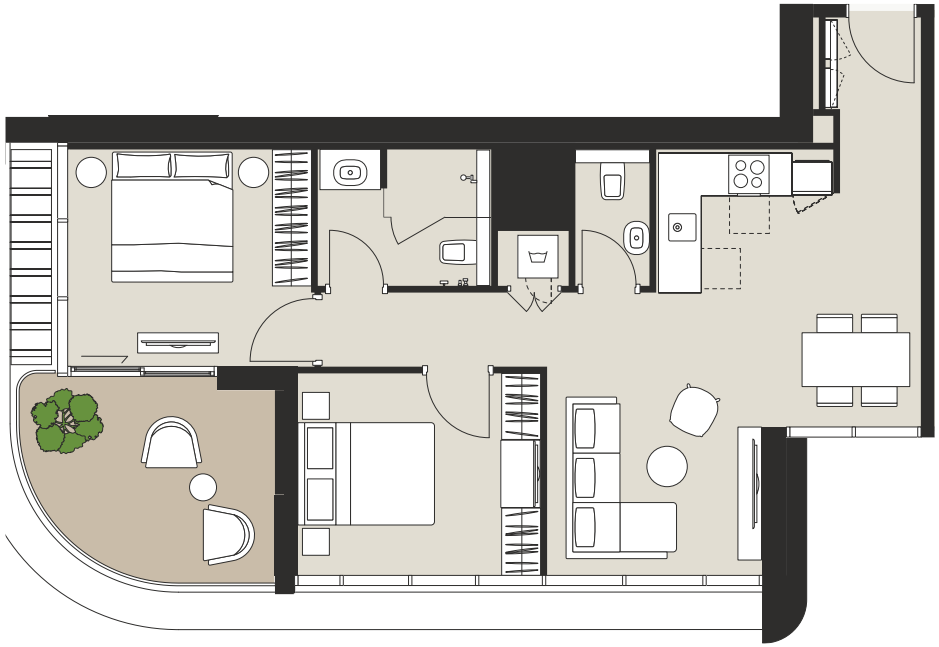

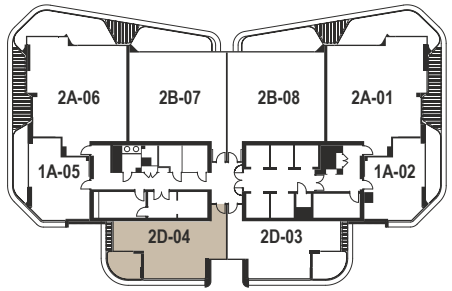

D3 Community View

Apartment Area	73.20 m²	787.92 f²
Balcony Area	11.30 m²	121.63 f²
Total Area	**84.50 m²**	**909.55 f²**


Drawings are provided by our consultants. All dimensions, features and amenities are approximate at time of printing. Actual size may vary from stated area. Drawings not to scale E & OE. The developer reserves the right to make revisions to the floor plans and any features, materials and dimensions mentioned without further notice.


ARTISTRY
RESIDENCES

2 Bedroom
Residence One | Type B | Unit 2107
Level 21

Panoramic Canal &
Burj Khalifa View

SELECT GROUP

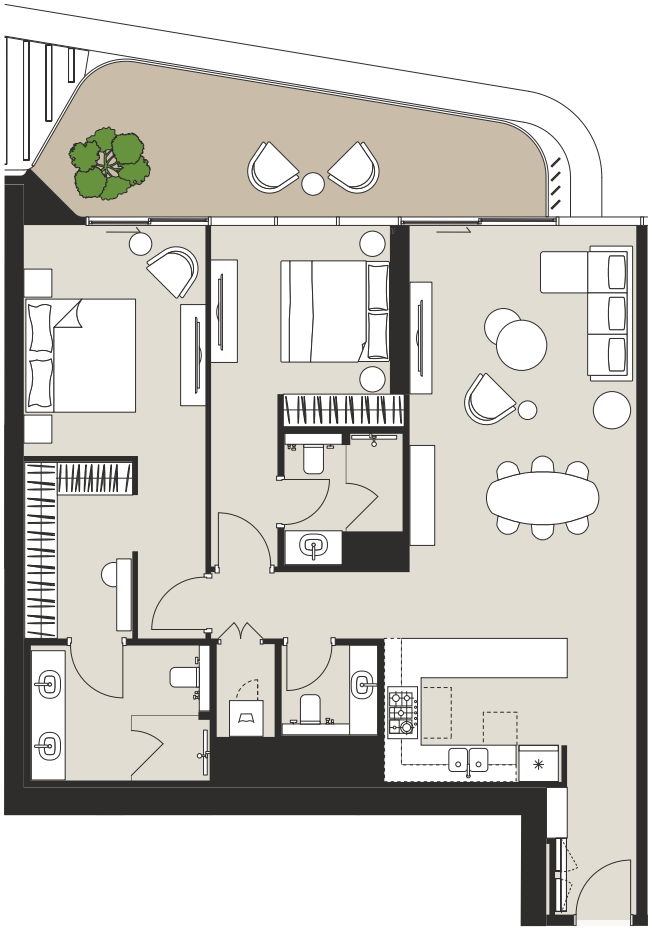

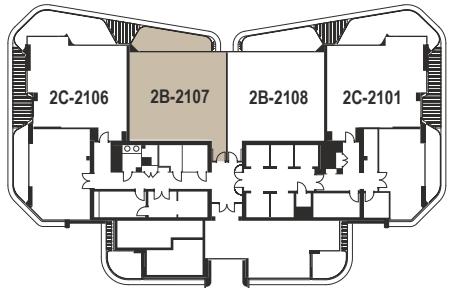

Apartment Area	116.01 m²	1,248.72 f²
Balcony Area	20.51 m²	220.77 f²
Total Area	**136.52 m²**	**1,469.49 f²**


Drawings are provided by our consultants. All dimensions, features and amenities are approximate at time of printing. Actual size may vary from stated area. Drawings not to scale E & OE. The developer reserves the right to make revisions to the floor plans and any features, materials and dimensions mentioned without further notice.


ARTISTRY
RESIDENCES

2 Bedroom
Residence One | Type B | Unit 2108
Level 21

SELECT GROUP

Panoramic Canal &
Burj Khalifa View

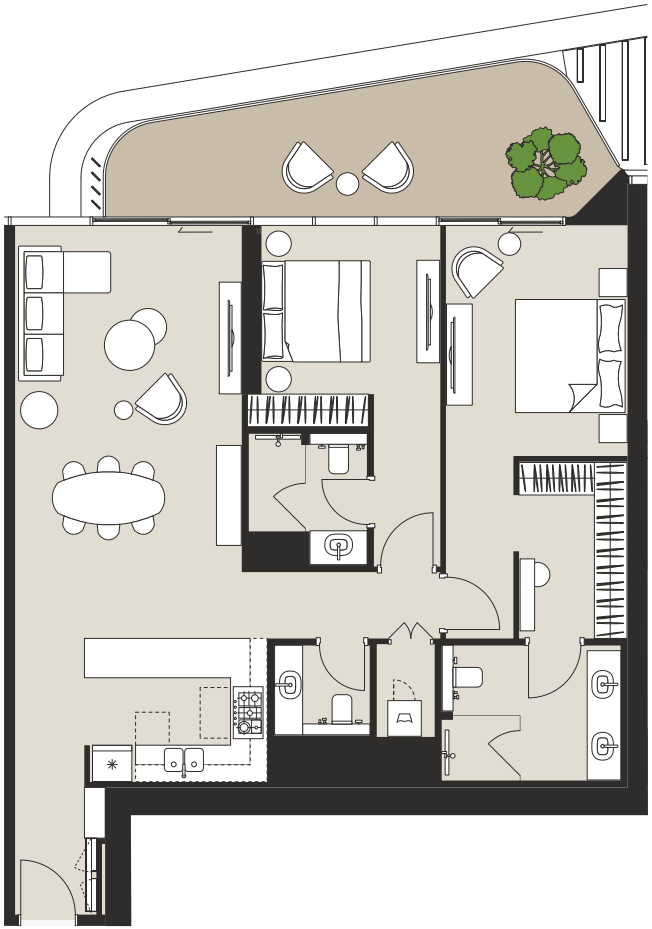

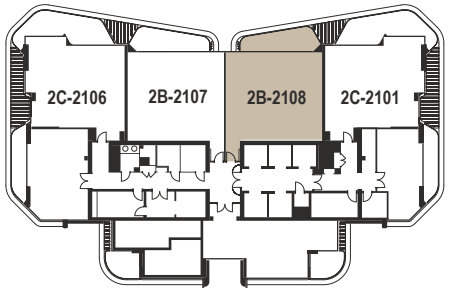

Apartment Area	116.01 m²	1,248.72 f²
Balcony Area	20.51 m²	220.77 f²
Total Area	**136.52 m²**	**1,469.49 f²**

Drawings are provided by our consultants. All dimensions, features and amenities are approximate at time of printing. Actual size may vary from stated area. Drawings not to scale E & OE. The developer reserves the right to make revisions to the floor plans and any features, materials and dimensions mentioned without further notice.


ARTISTRY
RESIDENCES

2 Bedroom
Residence One | Type C | Unit 2101
Level 21

Panoramic Canal &
Burj Khalifa View



Pool, Canal &
SZR Skyline View

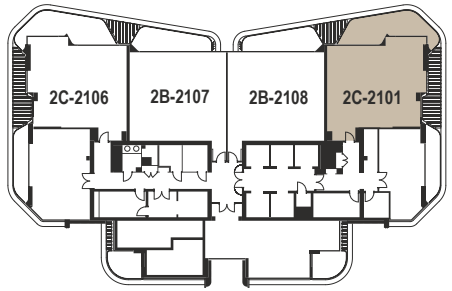

Apartment Area	113.14 m²	1,217.83 f²
Balcony Area	30.99 m²	333.57 f²
Total Area	**144.13 m²**	**1,551.40 f²**

Drawings are provided by our consultants. All dimensions, features and amenities are approximate at time of printing. Actual size may vary from stated area. Drawings not to scale E & OE. The developer reserves the right to make revisions to the floor plans and any features, materials and dimensions mentioned without further notice.

ARTISTRY
RESIDENCES


2 Bedroom
Residence One | Type C | Unit 2106
Level 21

SELECT GROUP

Panoramic Canal &
Burj Khalifa View

D3 &
Ras Al Khor View



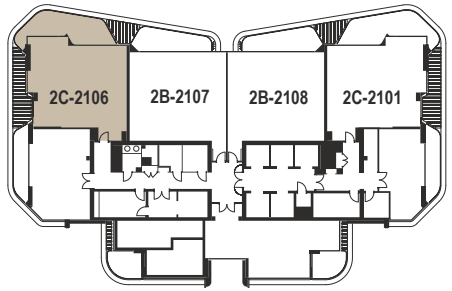


Apartment Area	113.13 m²	1,217.72 f²
Balcony Area	30.99 m²	333.57 f²
Total Area	**144.12 m²**	**1,551.29 f²**

Drawings are provided by our consultants. All dimensions, features and amenities are approximate at time of printing. Actual size may vary from stated area. Drawings not to scale E & OE. The developer reserves the right to make revisions to the floor plans and any features, materials and dimensions mentioned without further notice.


ARTISTRY RESIDENCES

1 Bedroom
Residence One | Type B | Unit 02
Level 23-33

SELECT GROUP

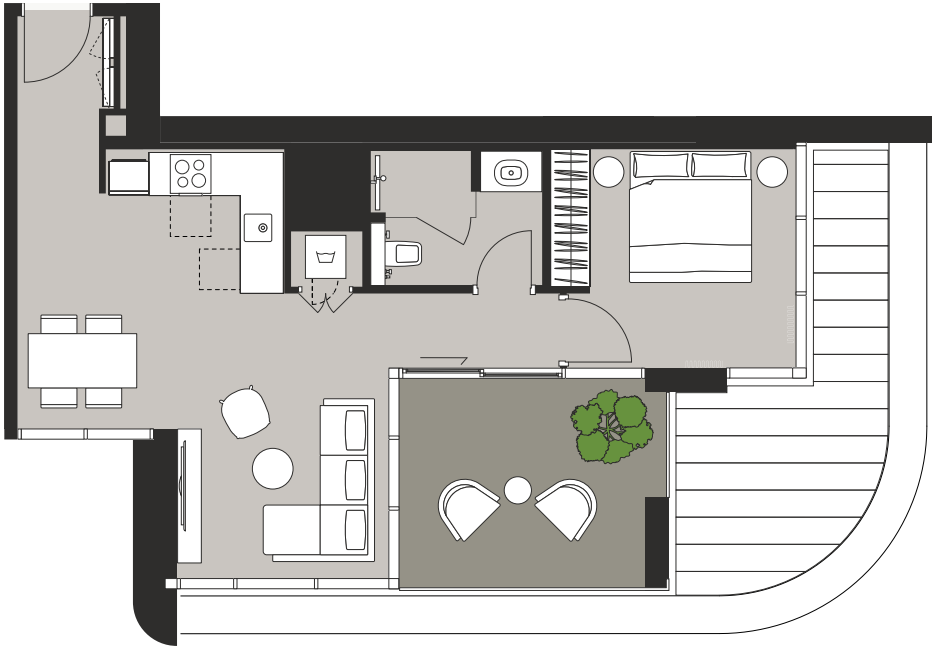

Pool, Canal &
SZR Skyline View

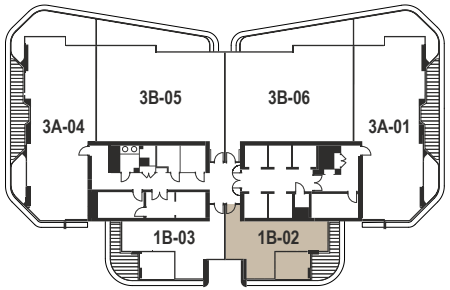

D3 Community View

Apartment Area	56.58 m^2	609.02 f^2
Balcony Area	12.27 m^2	132.07 f^2
Total Area	**68.85 m^2**	**741.10 f^2**


Drawings are provided by our consultants. All dimensions, features and amenities are approximate at time of printing. Actual size may vary from stated area. Drawings not to scale E & OE. The developer reserves the right to make revisions to the floor plans and any features, materials and dimensions mentioned without further notice.


ARTISTRY
RESIDENCES

1 Bedroom
Residence One | Type B | Unit 03
Level 23-33

SELECT GROUP

D3 &
Ras Al Khor View

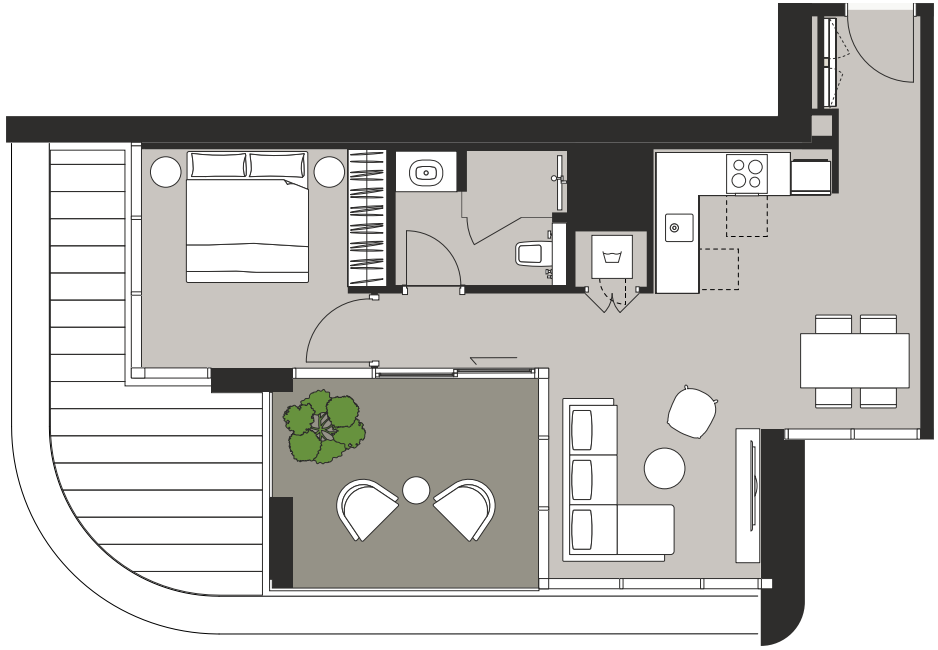

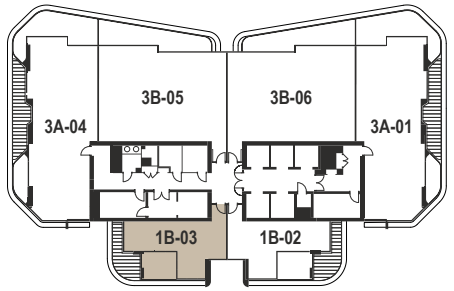

D3 Community View

Apartment Area	56.58 m²	609.02 f²
Balcony Area	12.27 m²	132.07 f²
Total Area	**68.85 m²**	**741.10 f²**

Drawings are provided by our consultants. All dimensions, features and amenities are approximate at time of printing. Actual size may vary from stated area. Drawings not to scale E & OE. The developer reserves the right to make revisions to the floor plans and any features, materials and dimensions mentioned without further notice.


ARTISTRY
RESIDENCES

3 Bedrooms + Maid's Room

Residence One | Type A | Unit 01


Level 23-33

Panoramic Canal &
Burj Khalifa View

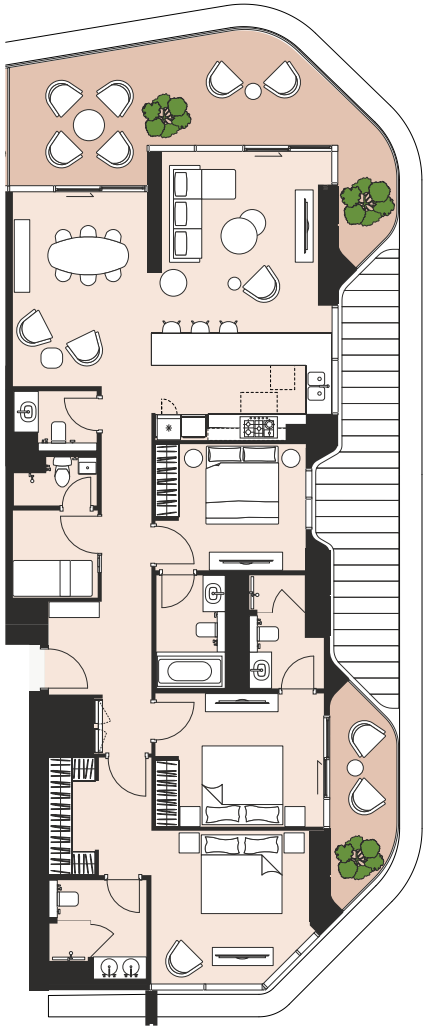

D3 Community View

Pool, Canal &
SZR Skyline View

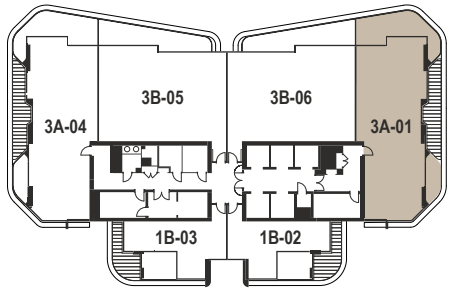

Apartment Area	147.39 m²	1,586.49 f²
Balcony Area	37.31 m²	401.60 f²
Total Area	**184.70 m²**	**1,988.09 f²**


Drawings are provided by our consultants. All dimensions, features and amenities are approximate at time of printing. Actual size may vary from stated area. Drawings not to scale E & OE. The developer reserves the right to make revisions to the floor plans and any features, materials and dimensions mentioned without further notice.

ARTISTRY
RESIDENCES

3 Bedrooms + Maid's Room
Residence One | Type A | Unit 04
Level 23-33


SELECT GROUP

Panoramic Canal &
Burj Khalifa View

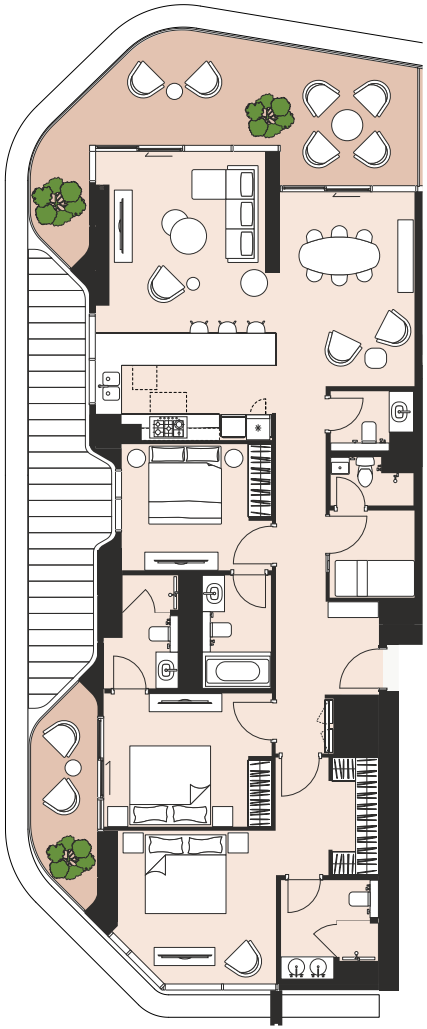

D3 &
Ras Al Khor View

D3 Community View

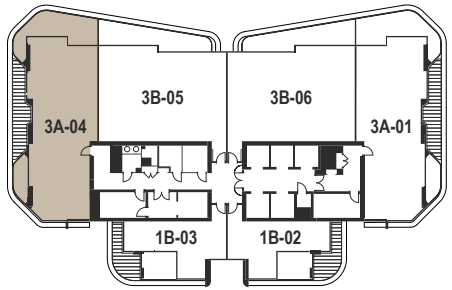

Apartment Area	147.39 m²	1,586.49 f²
Balcony Area	37.31 m²	401.60 f²
Total Area	**184.70 m²**	**1,988.09 f²**

Drawings are provided by our consultants. All dimensions, features and amenities are approximate at time of printing. Actual size may vary from stated area. Drawings not to scale E & OE. The developer reserves the right to make revisions to the floor plans and any features, materials and dimensions mentioned without further notice.

ARTISTRY
RESIDENCES


3 Bedrooms + Maid's Room

Residence One | Type B | Unit 05

Level 23-33

Panoramic Canal &
Burj Khalifa View



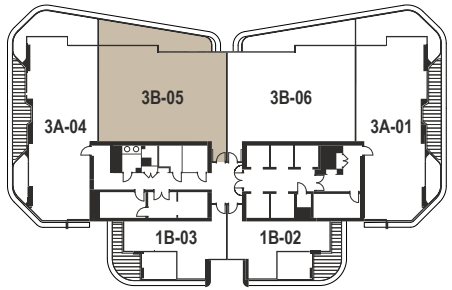

Apartment Area	153.56 m²	1,652.91 f²
Balcony Area	28.88 m²	310.86 f²
Total Area	**182.44 m²**	**1,963.77 f²**

Drawings are provided by our consultants. All dimensions, features and amenities are approximate at time of printing. Actual size may vary from stated area. Drawings not to scale E & OE. The developer reserves the right to make revisions to the floor plans and any features, materials and dimensions mentioned without further notice.

ARTISTRY
RESIDENCES


3 Bedrooms + Maid's Room

Residence One | Type B | Unit 06

Level 23-33

Panoramic Canal &
Burj Khalifa View



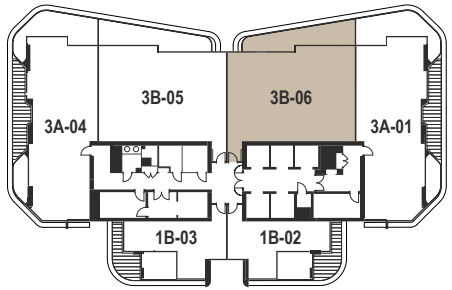

Apartment Area	153.68 m²	1,654.20 f²
Balcony Area	28.88 m²	310.86 f²
Total Area	**182.56 m²**	**1,965.06 f²**

Drawings are provided by our consultants. All dimensions, features and amenities are approximate at time of printing. Actual size may vary from stated area. Drawings not to scale E & OE. The developer reserves the right to make revisions to the floor plans and any features, materials and dimensions mentioned without further notice.

ARTISTRY
RESIDENCES

4 Bedrooms + Maid's Room
Residence Two | Penthouse E | Unit 3401
Level 34-35


SELECT GROUP

Panoramic Canal &
Burj Khalifa View


D3 &
Ras Al Khor View

Pool, Canal &
SZR Skyline View

Lower Level 34

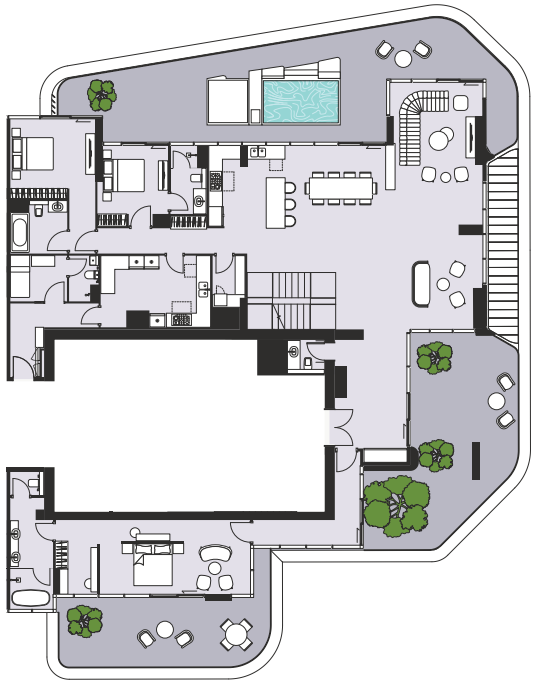


Upper Level 35

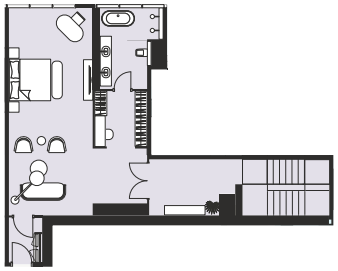


D3 Community View

Lower Level 34

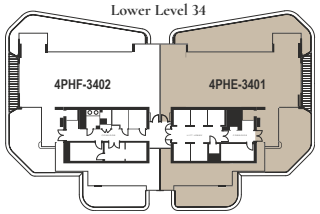

Upper Level 35

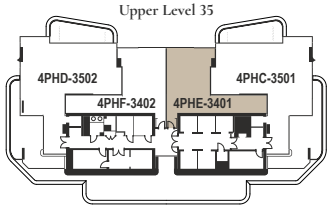

Apartment Area	411.82 m²	4,432.79 f²
Balcony Area	164.86 m²	1,774.54 f²
Total Area	**576.68 m²**	**6,207.33 f²**

Drawings are provided by our consultants. All dimensions, features and amenities are approximate at time of printing. Actual size may vary from stated area. Drawings not to scale E & OE. The developer reserves the right to make revisions to the floor plans and any features, materials and dimensions mentioned without further notice.


ARTISTRY
RESIDENCES

4 Bedrooms + Maid's Room
Residence Two | Penthouse F | Unit 3402
Level 34-35


SELECT GROUP

Panoramic Canal &
Burj Khalifa View

Lower Level 34

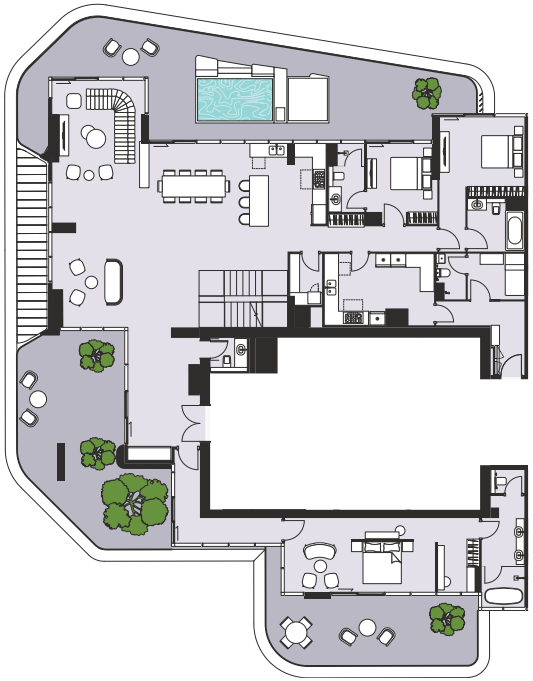

Upper Level 35

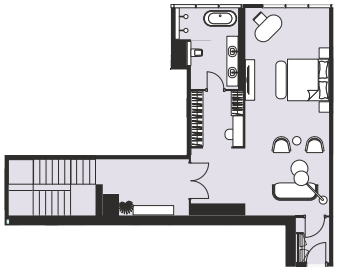


D3 &
Ras Al Khor View


Pool, Canal &
SZR Skyline View

D3 Community View

Lower Level 34

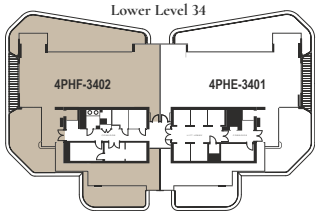

Upper Level 35

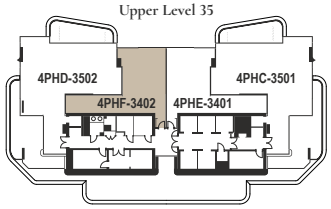

Apartment Area	409.26 m²	4,405.24 f²
Balcony Area	165.06 m²	1,776.69 f²
Total Area	**574.32 m²**	**6,181.93 f²**

Drawings are provided by our consultants. All dimensions, features and amenities are approximate at time of printing. Actual size may vary from stated area. Drawings not to scale E & OE. The developer reserves the right to make revisions to the floor plans and any features, materials and dimensions mentioned without further notice.

ARTISTRY RESIDENCES

4 Bedrooms + Maid's Room
Residence Two | Penthouse C | Unit 3501
Level 35-36


SELECT GROUP

Panoramic Canal & Burj Khalifa View


D3 & Ras Al Khor View

Pool, Canal & SZR Skyline View

Lower Level 35

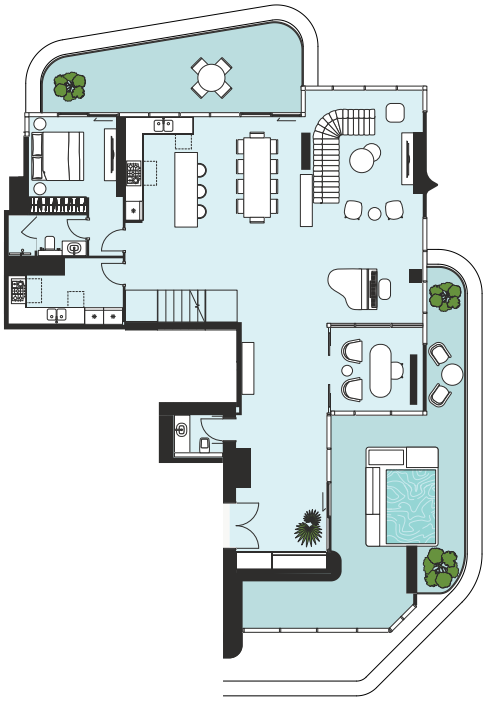


Upper Level 36

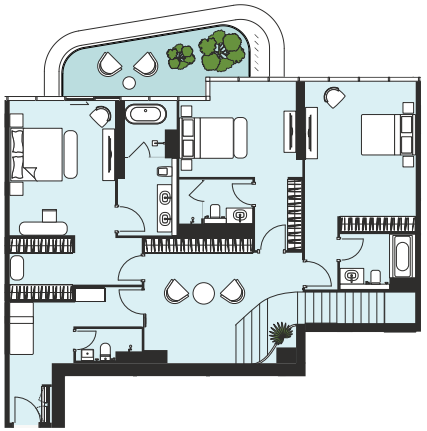


D3 Community View

Lower Level 35

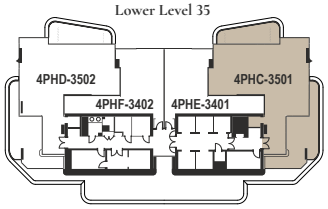

Upper Level 36

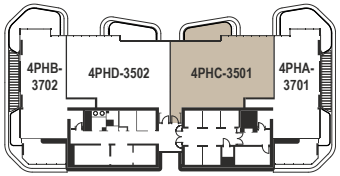

Apartment Area	337.12 m²	3,628.73 f²
Balcony Area	96.20 m²	1,035.49 f²
Total Area	**433.32 m²**	**4,664.22 f²**

Drawings are provided by our consultants. All dimensions, features and amenities are approximate at time of printing. Actual size may vary from stated area. Drawings not to scale E & OE. The developer reserves the right to make revisions to the floor plans and any features, materials and dimensions mentioned without further notice.

ARTISTRY RESIDENCES


4 Bedrooms + Maid's Room
Residence Two | Penthouse D | Unit 3502
Level 35-36

SELECT GROUP


Panoramic Canal & Burj Khalifa View

D3 & Ras Al Khor View

Lower Level 35

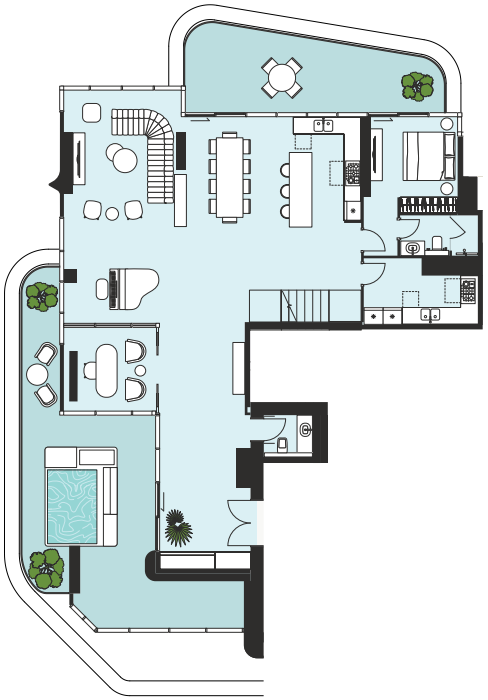


Upper Level 36

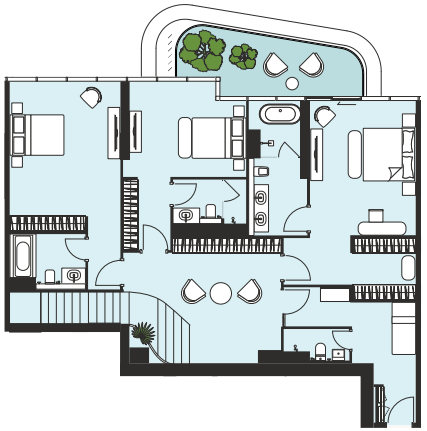


Pool, Canal & SZR Skyline View

D3 Community View

Lower Level 35

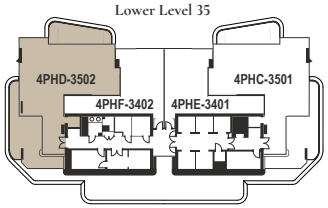

Upper Level 36

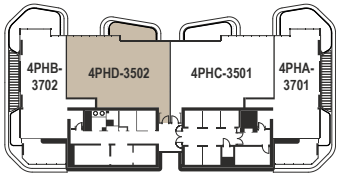

Apartment Area	336.70 m²	3,624.21 f²
Balcony Area	94.27 m²	1,014.71 f²
Total Area	**430.97 m²**	**4,638.92 f²**

Drawings are provided by our consultants. All dimensions, features and amenities are approximate at time of printing. Actual size may vary from stated area. Drawings not to scale E & OE. The developer reserves the right to make revisions to the floor plans and any features, materials and dimensions mentioned without further notice.

ARTISTRY RESIDENCES


4 Bedrooms + Maid's Room
Residence Two | Penthouse A | Unit 3701
Level 36, 37 & Roof

SELECT GROUP

Panoramic Canal & Burj Khalifa View

D3 & Ras Al Khor View


Lower Level 36

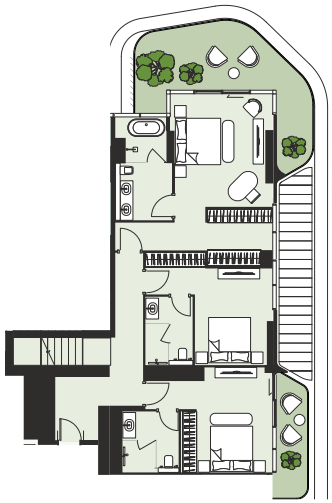

Mid Level 37




Roof Level

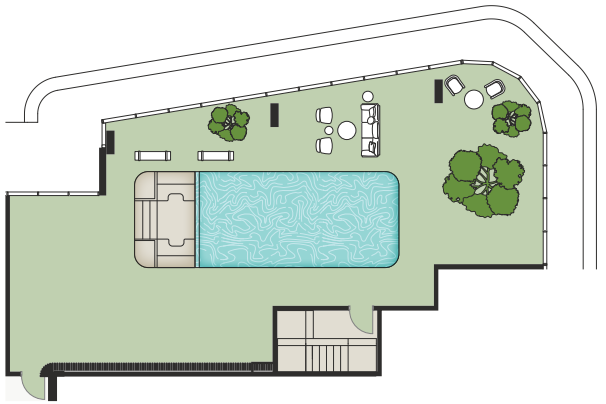


Pool, Canal & SZR Skyline View

D3 Community View


Lower Level 36

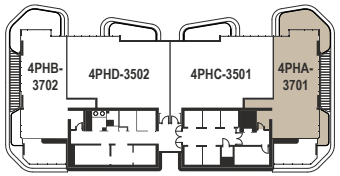

Mid Level 37

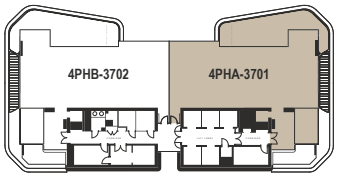

Roof Level

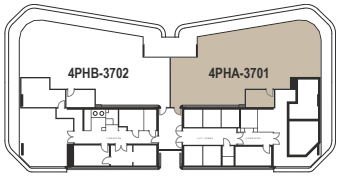

Apartment Area	397.61 m²	4,279.84 f²
Balcony Area	323.96 m²	3,487.08 f²
Total Area	**721.57 m²**	**7,766.91 f²**

Drawings are provided by our consultants. All dimensions, features and amenities are approximate at time of printing. Actual size may vary from stated area. Drawings not to scale E & OE. The developer reserves the right to make revisions to the floor plans and any features, materials and dimensions mentioned without further notice.

ARTISTRY RESIDENCES


4 Bedrooms + Maid's Room
Residence Two | Penthouse B | Unit 3702
Level 36, 37 & Roof

SELECT GROUP


Panoramic Canal & Burj Khalifa View

D3 & Ras Al Khor View


Lower Level 36

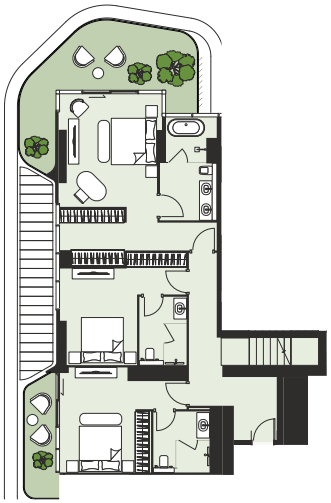

Mid Level 37

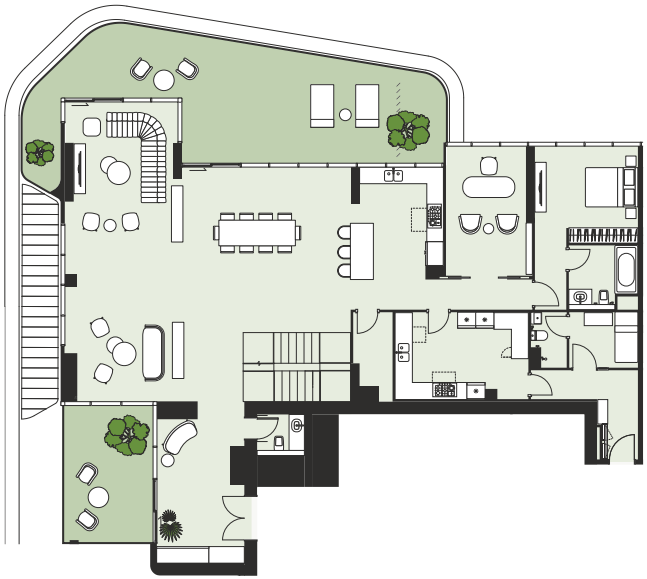


Roof Level

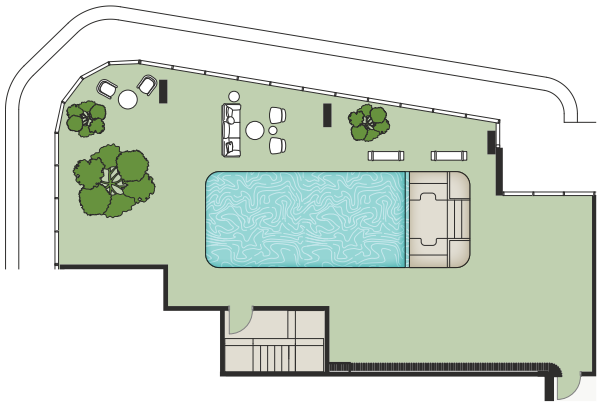


Pool, Canal & SZR Skyline View

D3 Community View


Lower Level 36

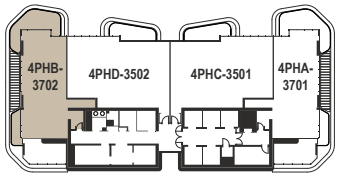

Mid Level 37

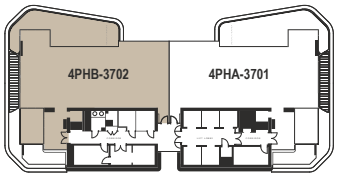

Roof Level

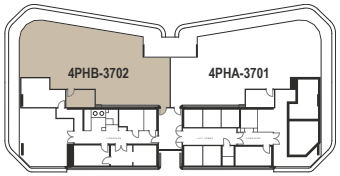

Apartment Area	397.48 m²	4,278.44 f²
Balcony Area	323.19 m²	3,478.79 f²
Total Area	**720.67 m²**	**7,757.23 f²**

Drawings are provided by our consultants. All dimensions, features and amenities are approximate at time of printing. Actual size may vary from stated area. Drawings not to scale E & OE. The developer reserves the right to make revisions to the floor plans and any features, materials and dimensions mentioned without further notice.