

Duplex Level Floorplans

SIGNATURE DUPLEXES WITH POOLS

Level 01 (Lower Floor)

2, 3 & 4 Bedroom Units

4BR - DUPLEX A	(101)		3BR - DUPLEX D	(105)
3BR - DUPLEX A	(102)		2BR - DUPLEX A	(106)
3BR - DUPLEX B	(103)		2BR - DUPLEX B	(107)
3BR - DUPLEX C	(104)			

LIV OCEANSIDE













Duplex Level Floorplans

SIGNATURE DUPLEXES WITH POOLS

Level 02 (Upper Floor)

2, 3 & 4 Bedroom Units

	4BR - DUPLEX A	(101)		3BR - DUPLEX D	(105)
	3BR - DUPLEX A	(102)		2BR - DUPLEX A	(106)
	3BR - DUPLEX B	(103)		2BR - DUPLEX B	(107)
	3BR - DUPLEX C	(104)			

LIV OCEANSIDE











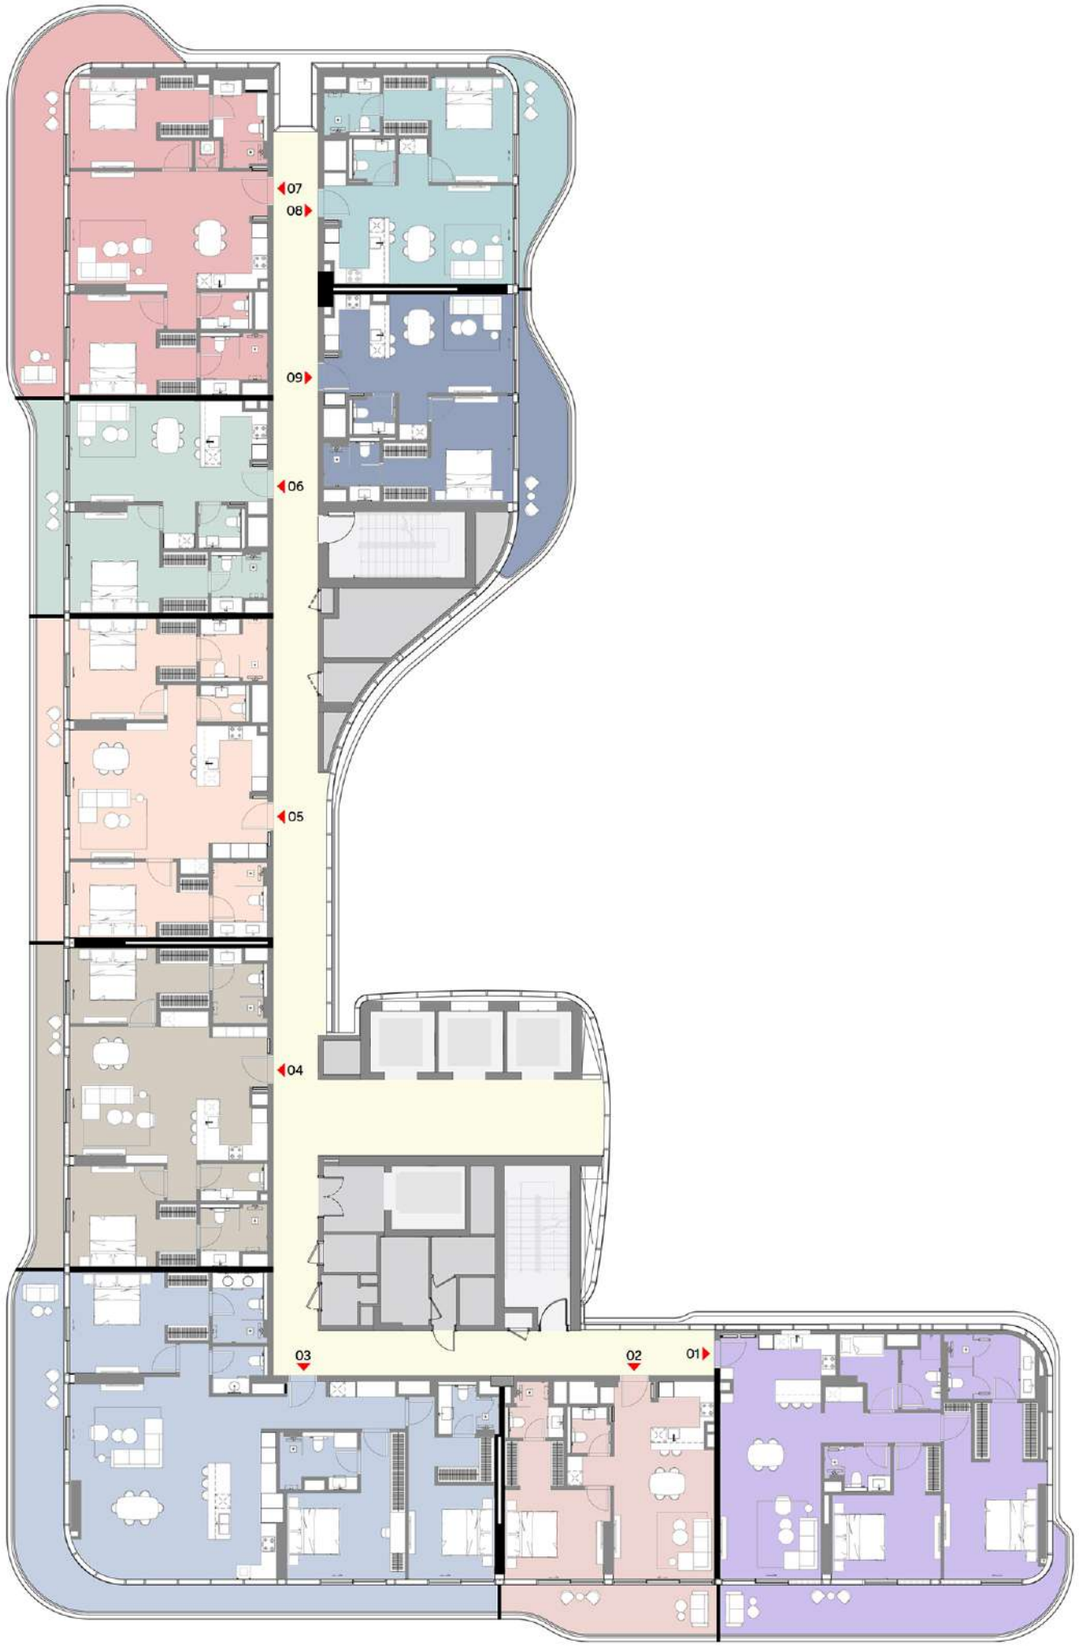

Typical Floorplans

SIGNATURE RESIDENTIAL LEVELS

Levels 03, 05, 07, 09 & 11

1, 2 & 3 Bedroom Signature Units

- 2BR - A1 (01)
- 1BR - A1 (02)
- 3BR - A1 (03)
- 2BR - B1 (04)
- 2BR - C1 (05)
- 1BR - B1 (06)
- 2BR - D1 (07)
- 1BR - C1 (08)
- 1BR - D1 (09)

LIV OCEANSIDE











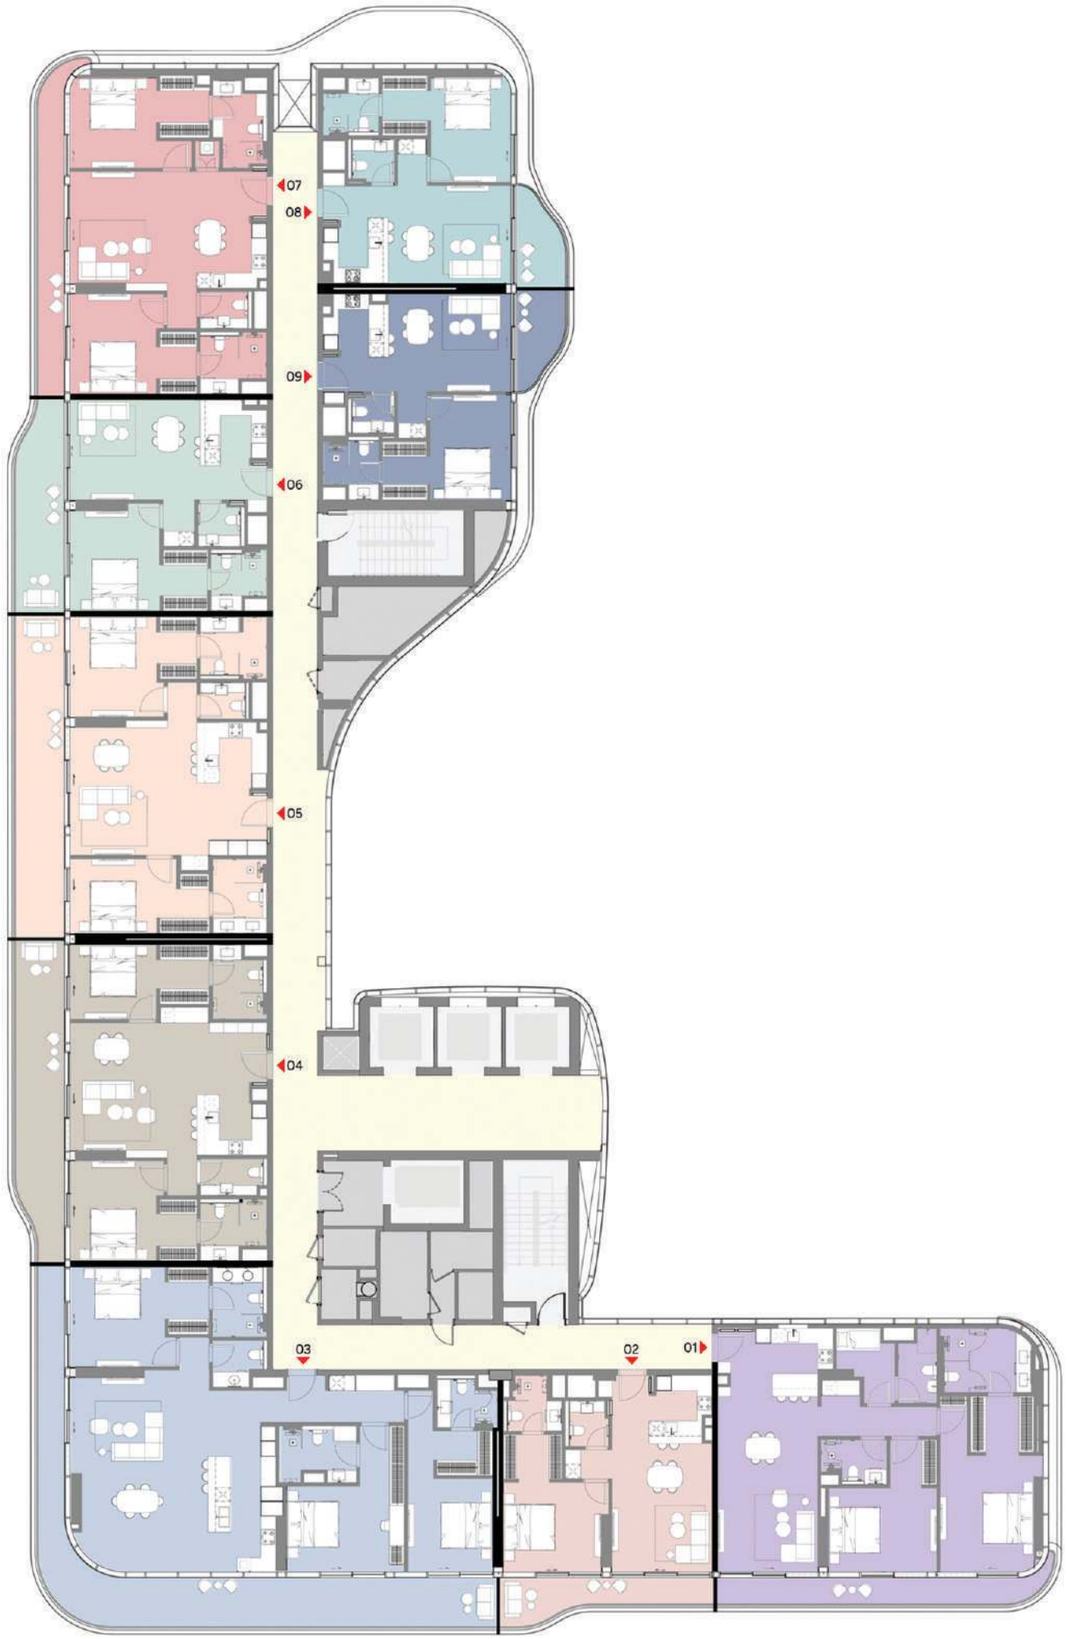

Typical Floorplans

SIGNATURE RESIDENTIAL LEVELS

Levels 04, 06, 08, 10 & 12

1, 2 & 3 Bedroom Signature Units

- 2BR - A2 (01)
- 1BR - A2 (02)
- 3BR - A2 (03)
- 2BR - B2 (04)
- 2BR - C2 (05)
- 1BR - B2 (06)
- 2BR - D2 (07)
- 1BR - C2 (08)
- 1BR - D2 (09)

LIV OCEANSIDE











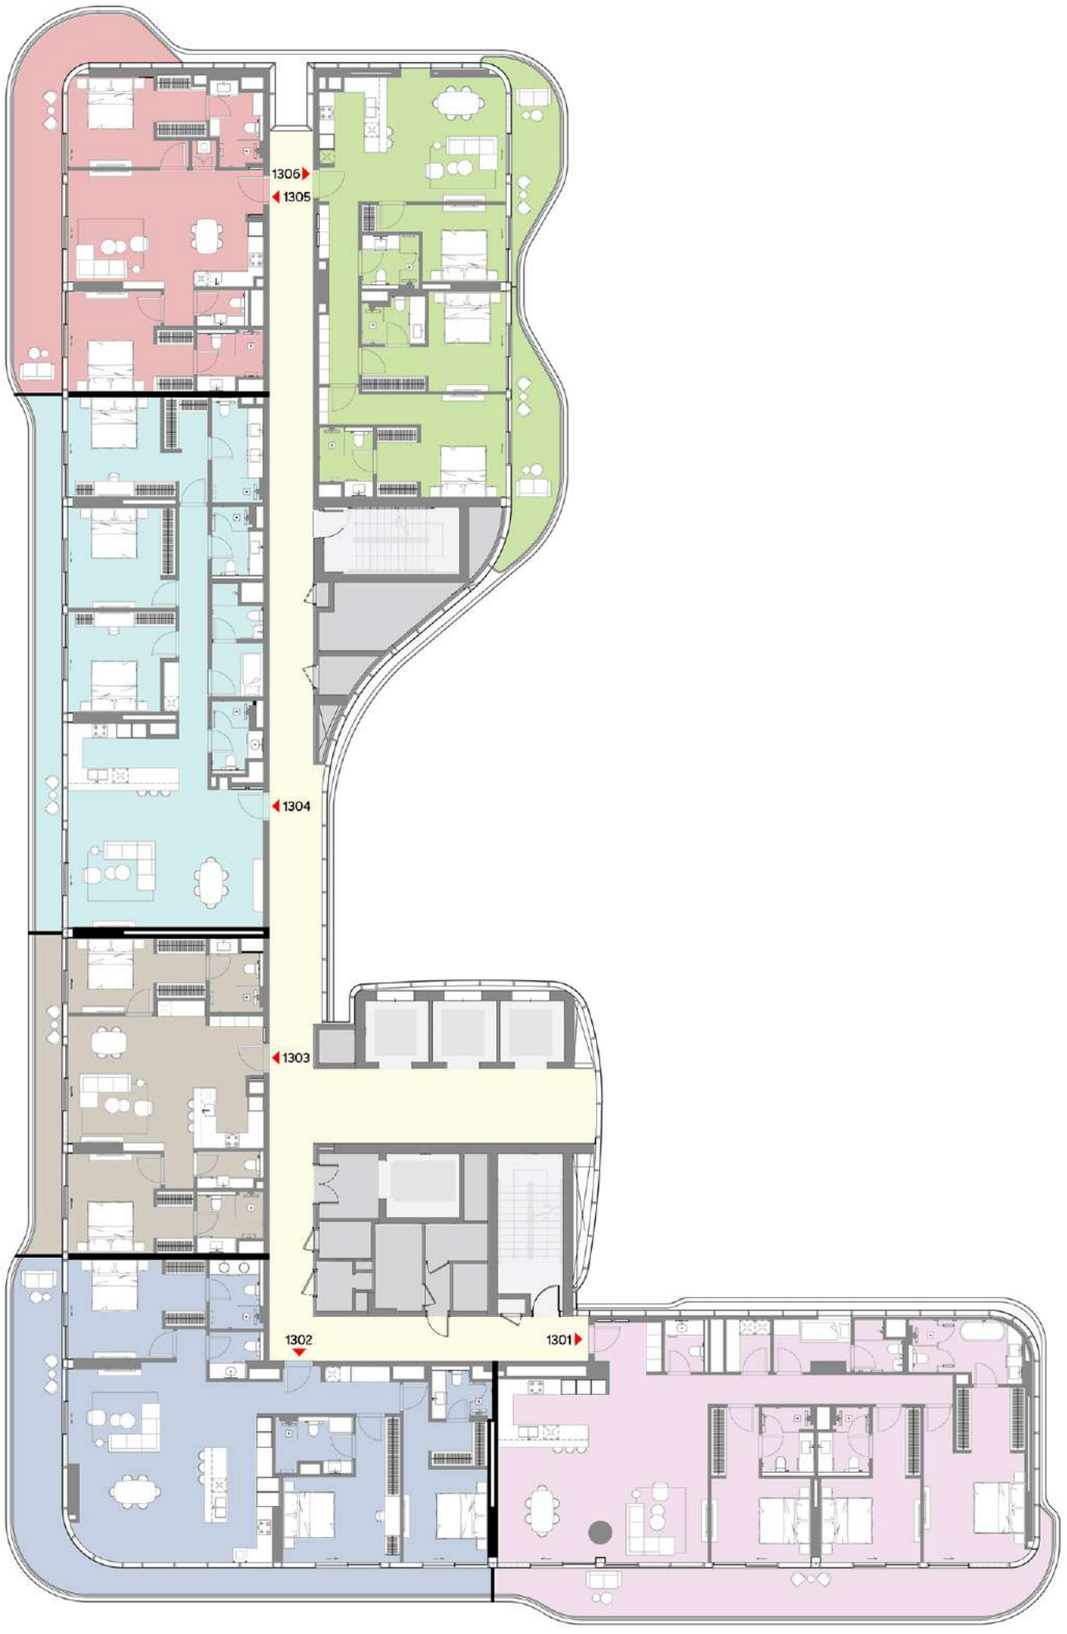

Typical Floorplans

SIGNATURE RESIDENTIAL LEVELS

Level 13

2 & 3 Bedroom Signature Units

- 3BR - B (1301)
- 3BR - A1 (1302)
- 2BR - B1 (1303)
- 3BR - C (1304)
- 2BR - E (1305)
- 3BR - D (1306)













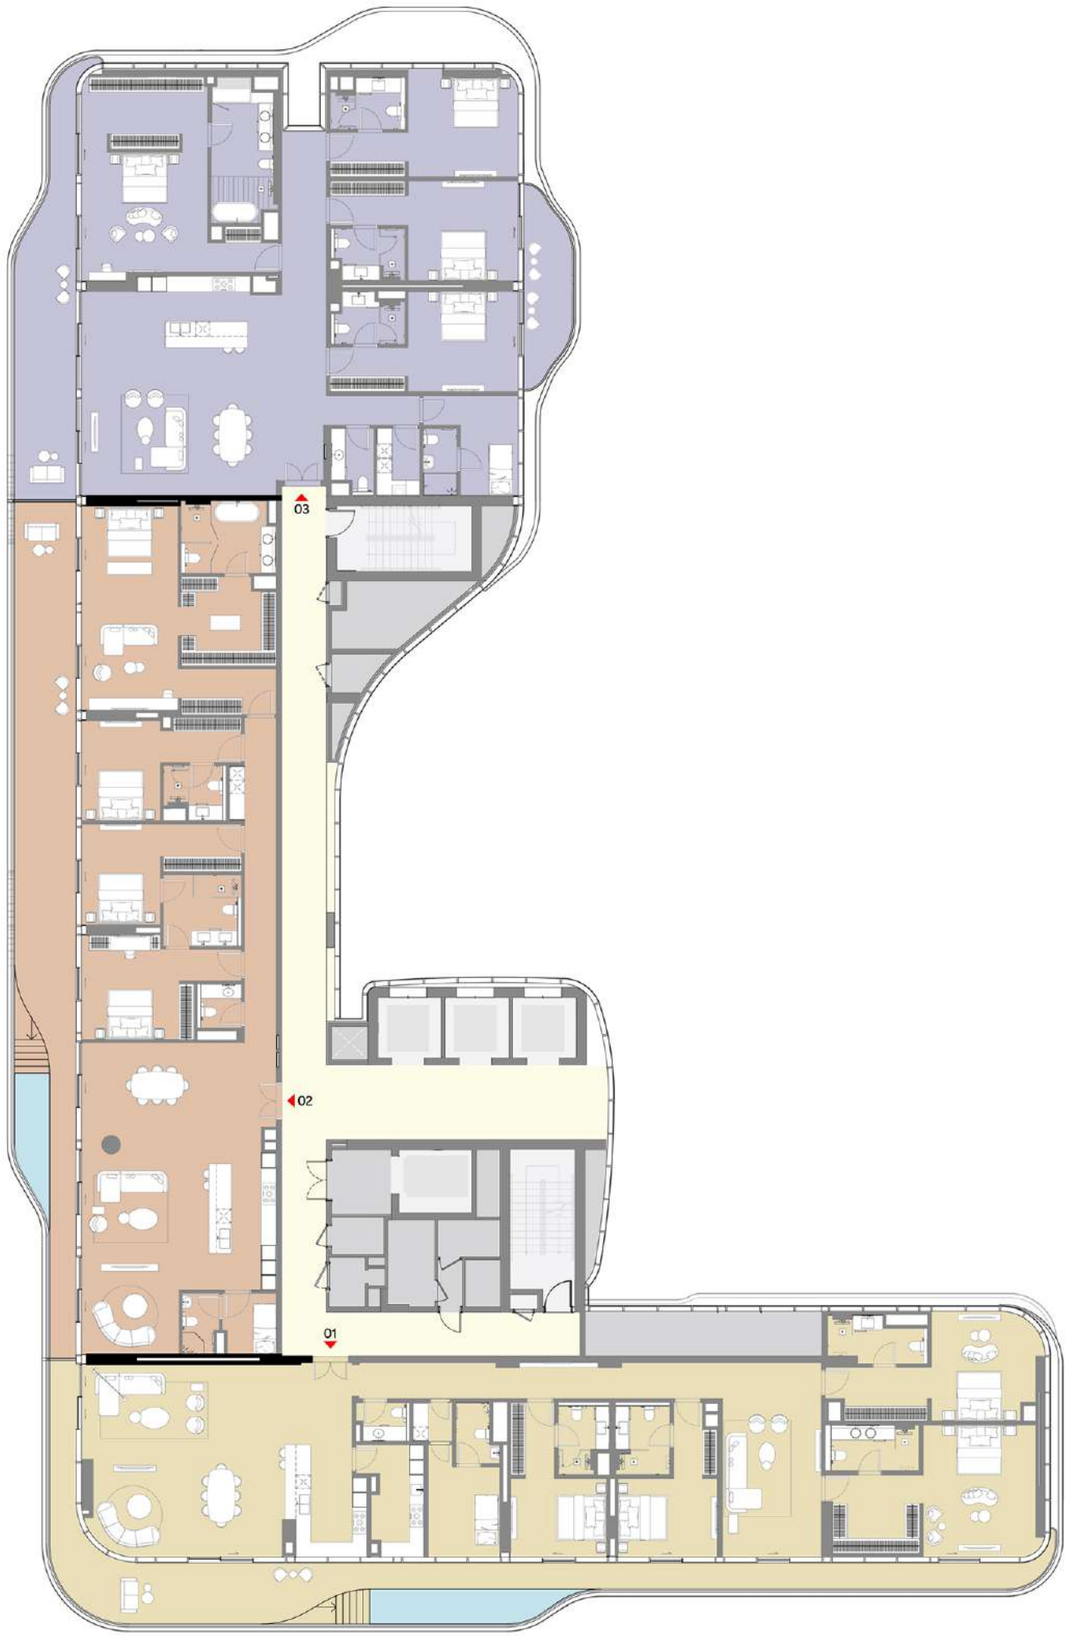

Penthouse Floorplans

SIGNATURE PENTHOUSES WITH POOLS

Level 14

4 Bedroom Units

	4BR - PHA	(1401)
	4BR - PHB	(1402)
	4BR - PHC	(1403)



Levels 03-05-07-09-11

Unit 02

1BR - A1 Signature Apartment

LIV
OCEANSIDE



Sample view from the apartment



Apartment Area	66.33 sqm	713.97 sqft
Balcony Area	15.82 sqm	170.29 sqft
Total Area	82.15 sqm	884.26 sqft

Drawings are provided by our consultants. All dimensions, features and amenities are approximate at the time of printing. Actual area may vary from stated area. Drawings not to scale E & OE. The Developer reserves the right to make revisions to the floor plans and any features, materials and dimensions mentioned without further notice. Sample views are indicative and may differ or be subject to change.

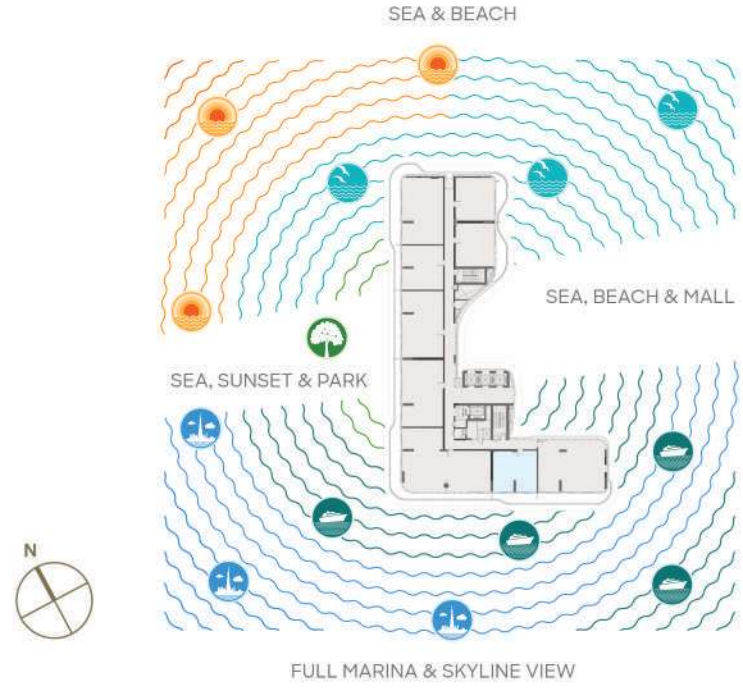

Levels 04-06-08-10-12

Unit 02

1BR - A2 Signature Apartment

LIV
OCEANSIDE



Sample view from the apartment



Apartment Area	66.33 sqm	713.97 sqft
Balcony Area	11.95 sqm	128.63 sqft
Total Area	78.28 sqm	842.60 sqft

Drawings are provided by our consultants. All dimensions, features and amenities are approximate at the time of printing. Actual area may vary from stated area. Drawings not to scale E & OE. The Developer reserves the right to make revisions to the floor plans and any features, materials and dimensions mentioned without further notice. Sample views are indicative and may differ or be subject to change.

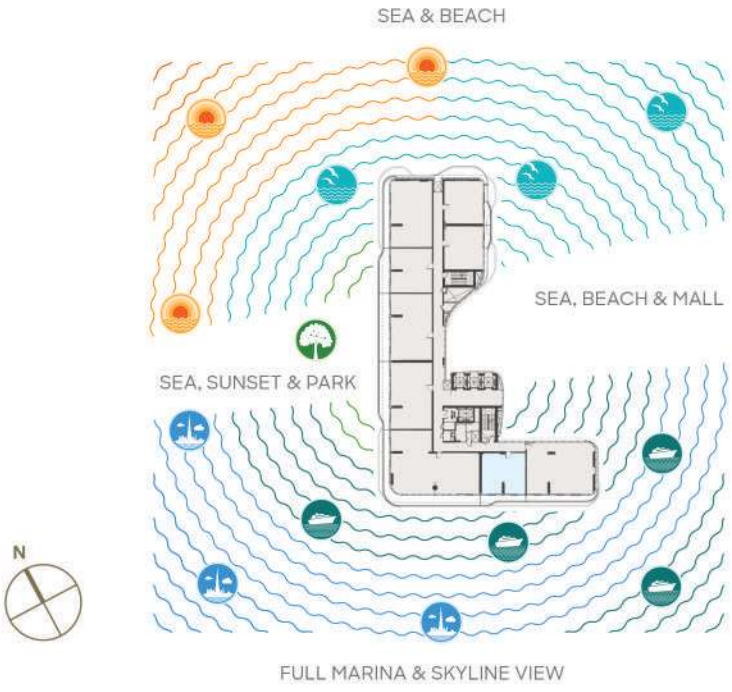

Levels 03-05-07-09-11

Unit 06

1BR - B1 Signature Apartment

LIV
OCEANSIDE

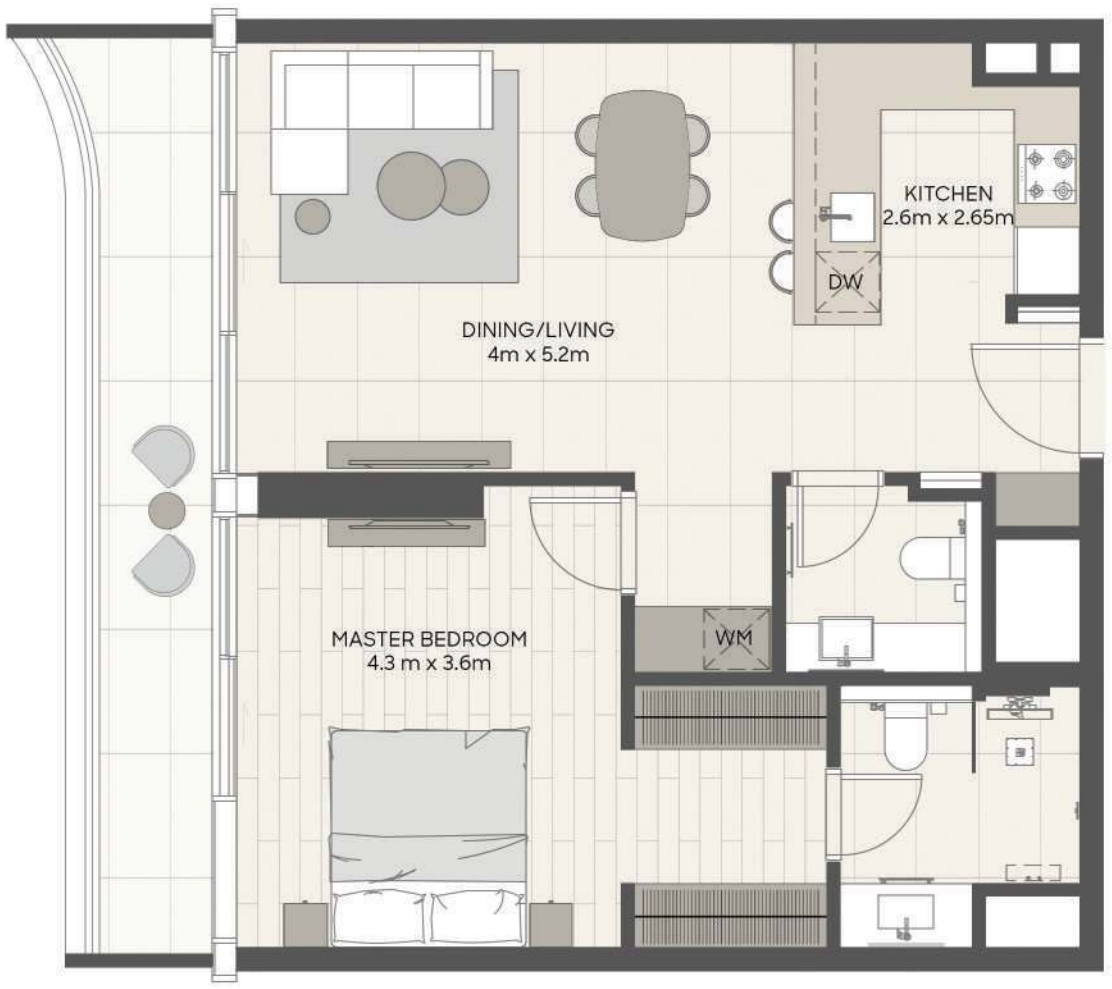

Sample view from the apartment



Apartment Area	67.05 sqm	721.72 sqft
Balcony Area	10.19 sqm	109.68 sqft
Total Area	77.24 sqm	831.40 sqft

Drawings are provided by our consultants. All dimensions, features and amenities are approximate at the time of printing. Actual area may vary from stated area. Drawings not to scale E & OE. The Developer reserves the right to make revisions to the floor plans and any features, materials and dimensions mentioned without further notice. Sample views are indicative and may differ or be subject to change.

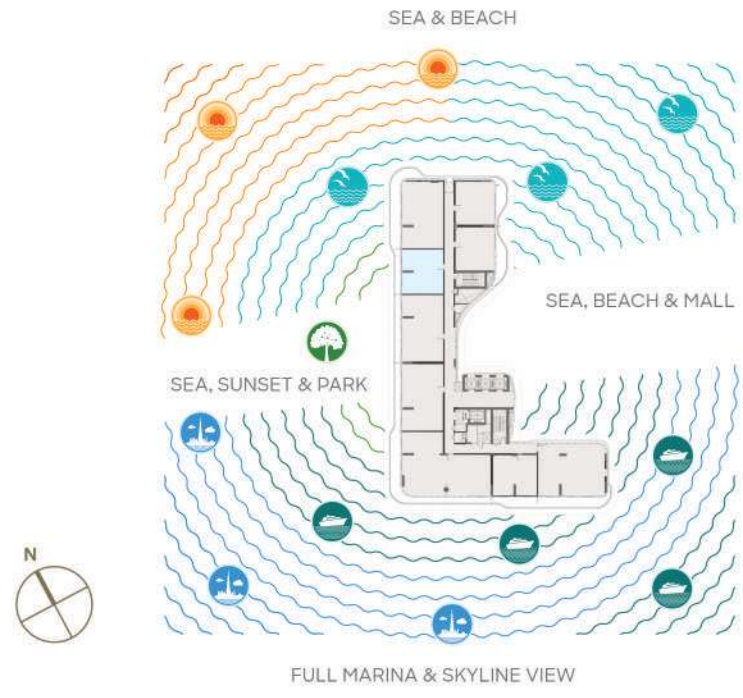

Levels 04-06-08-10-12

Unit 06

1BR - B2 Signature Apartment

LIV
OCEANSIDE



Sample view from the apartment



Apartment Area	67.05 sqm	721.72 sqft
Balcony Area	16.41 sqm	176.64 sqft
Total Area	83.46 sqm	898.36 sqft

Drawings are provided by our consultants. All dimensions, features and amenities are approximate at the time of printing. Actual area may vary from stated area. Drawings not to scale E & OE. The Developer reserves the right to make revisions to the floor plans and any features, materials and dimensions mentioned without further notice. Sample views are indicative and may differ or be subject to change.

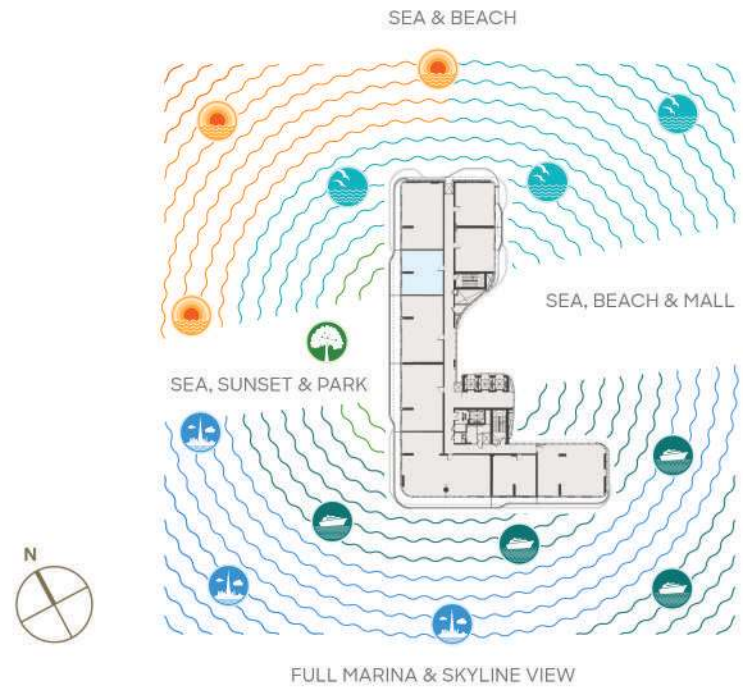

Levels 03-05-07-09-11

Unit 08

1BR - C1 Signature Apartment

LIV
OCEANSIDE

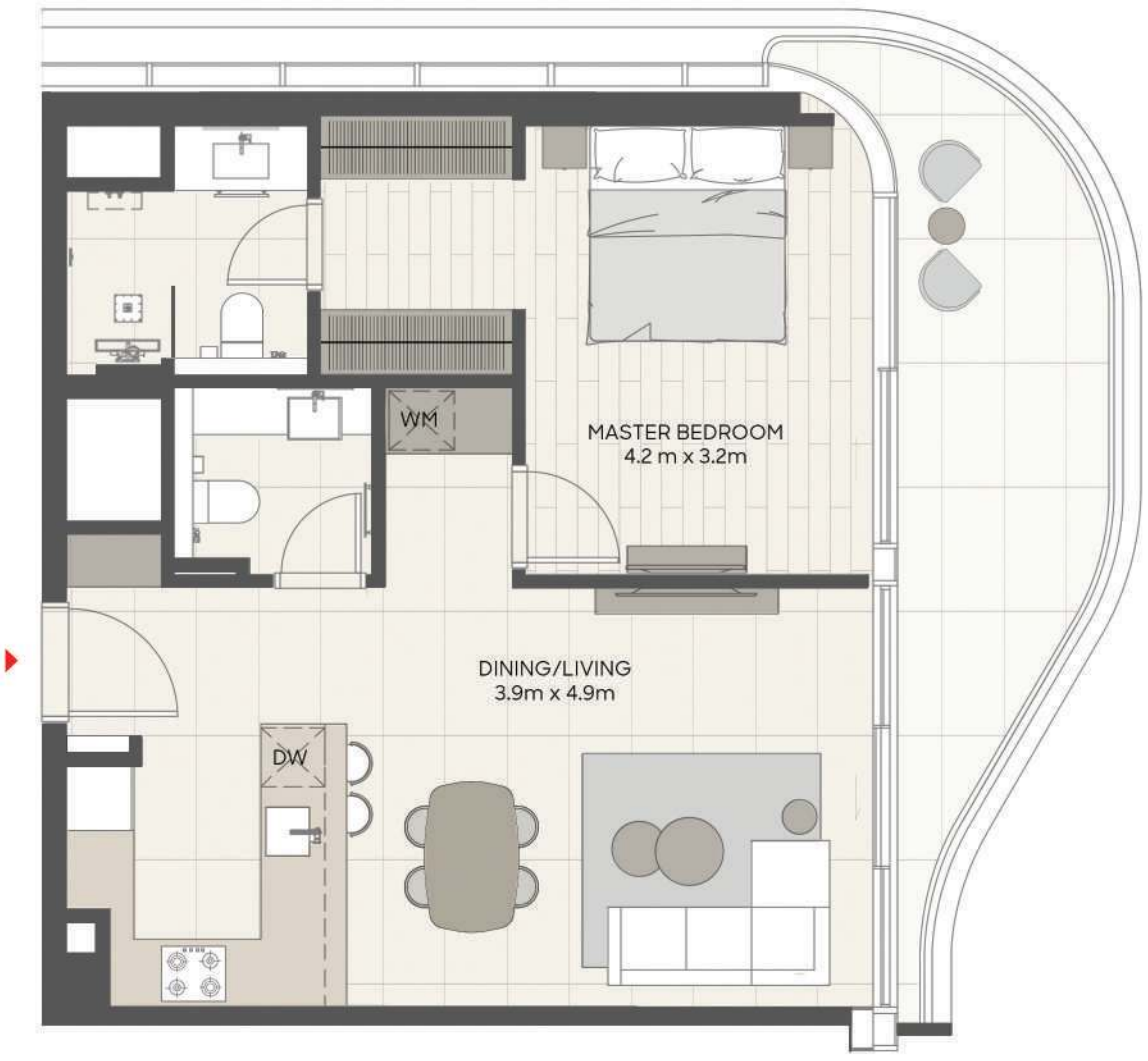

Sample view from the apartment



Apartment Area	63.90 sqm	687.81 sqft
Balcony Area	12.96 sqm	139.50 sqft
Total Area	76.86 sqm	827.31 sqft

Drawings are provided by our consultants. All dimensions, features and amenities are approximate at the time of printing. Actual area may vary from stated area. Drawings not to scale E & OE. The Developer reserves the right to make revisions to the floor plans and any features, materials and dimensions mentioned without further notice. Sample views are indicative and may differ or be subject to change.

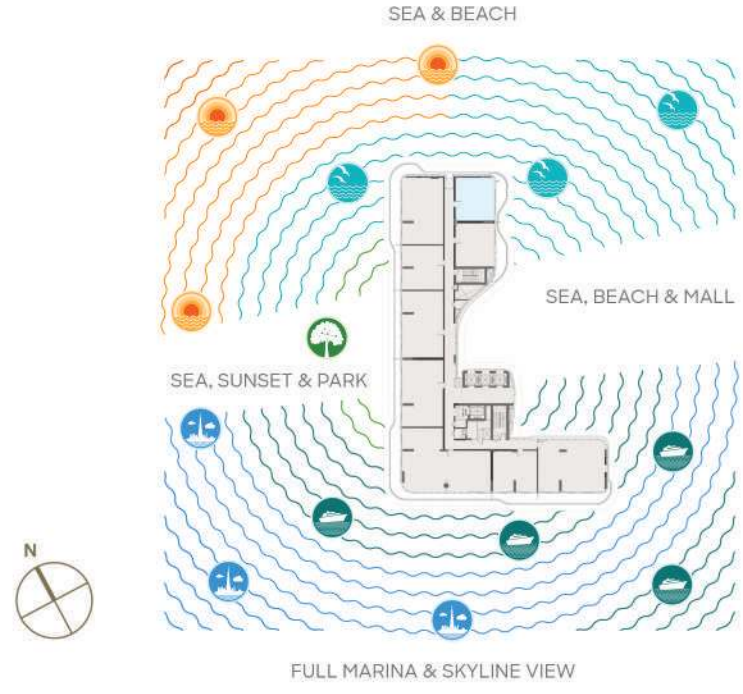

Levels 04-06-08-10-12

Unit 08

1BR - C2 Signature Apartment

LIV
OCEANSIDE



Sample view from the apartment



Apartment Area	63.77 sqm	686.41 sqft
Balcony Area	6.74 sqm	72.55 sqft
Total Area	70.51 sqm	758.96 sqft

Drawings are provided by our consultants. All dimensions, features and amenities are approximate at the time of printing. Actual area may vary from stated area. Drawings not to scale E & OE. The Developer reserves the right to make revisions to the floor plans and any features, materials and dimensions mentioned without further notice. Sample views are indicative and may differ or be subject to change.

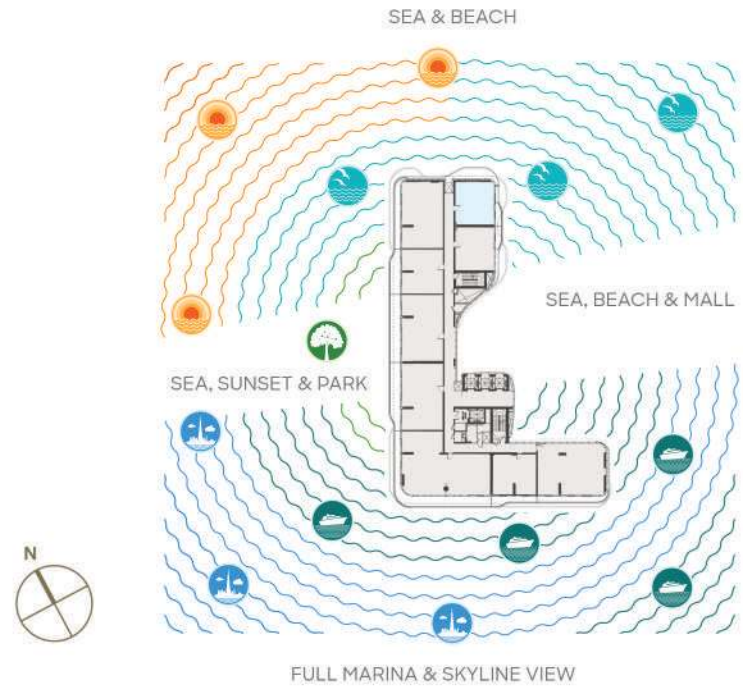

Levels 03-05-07-09-11

Unit 09

1BR - D1 Signature Apartment

LIV
OCEANSIDE



Sample view from the apartment



Apartment Area	69.61 sqm	749.28 sqft
Balcony Area	9.15 sqm	98.49 sqft
Total Area	78.76 sqm	847.77 sqft

Drawings are provided by our consultants. All dimensions, features and amenities are approximate at the time of printing. Actual area may vary from stated area. Drawings not to scale E & OE. The Developer reserves the right to make revisions to the floor plans and any features, materials and dimensions mentioned without further notice. Sample views are indicative and may differ or be subject to change.

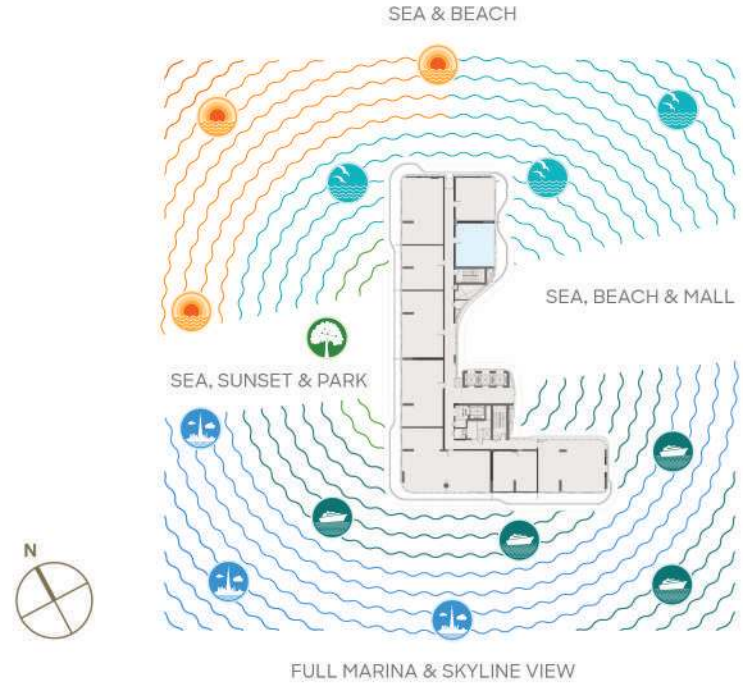

Levels 04-06-08-10-12

Unit 09

1BR - D2 Signature Apartment

LIV
OCEANSIDE



Sample view from the apartment



Apartment Area	63.66 sqm	685.23 sqft
Balcony Area	6.75 sqm	72.66 sqft
Total Area	70.41 sqm	757.89 sqft

Drawings are provided by our consultants. All dimensions, features and amenities are approximate at the time of printing. Actual area may vary from stated area. Drawings not to scale E & OE. The Developer reserves the right to make revisions to the floor plans and any features, materials and dimensions mentioned without further notice. Sample views are indicative and may differ or be subject to change.

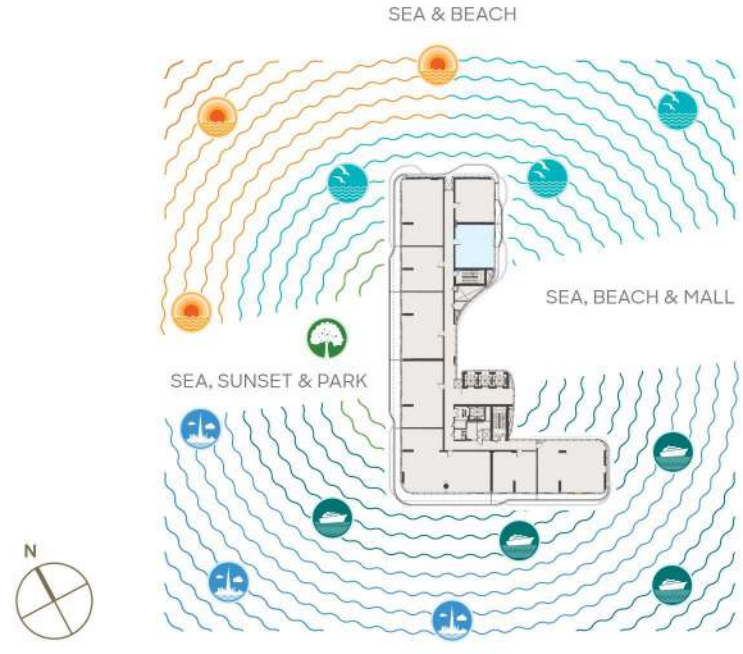

FULL MARINA & SKYLINE VIEW

Level 13

Unit 03

2 BR - B1 Signature Apartment

LIV
OCEANSIDE

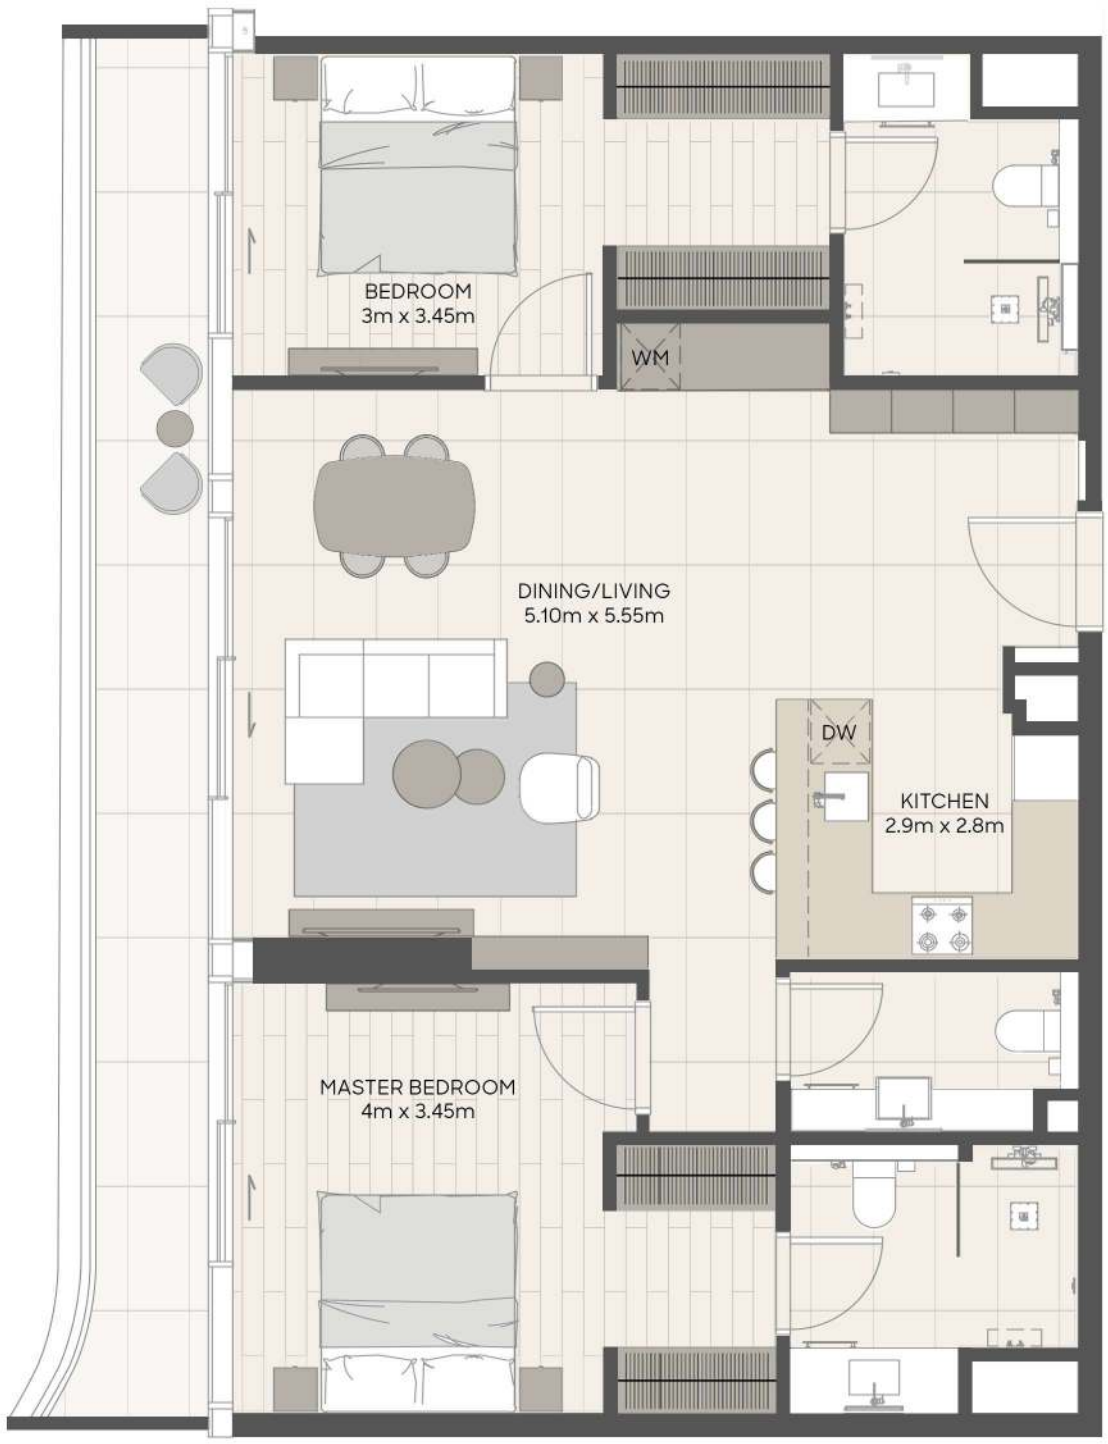

Sample view from the apartment



Apartment Area	104.57 sqm	1,125.58 sqft
Balcony Area	14.70 sqm	158.23 sqft
Total Area	119.27 sqm	1,283.81 sqft

Drawings are provided by our consultants. All dimensions, features and amenities are approximate at the time of printing. Actual area may vary from stated area. Drawings not to scale E & OE. The Developer reserves the right to make revisions to the floor plans and any features, materials and dimensions mentioned without further notice. Sample views are indicative and may differ or be subject to change.

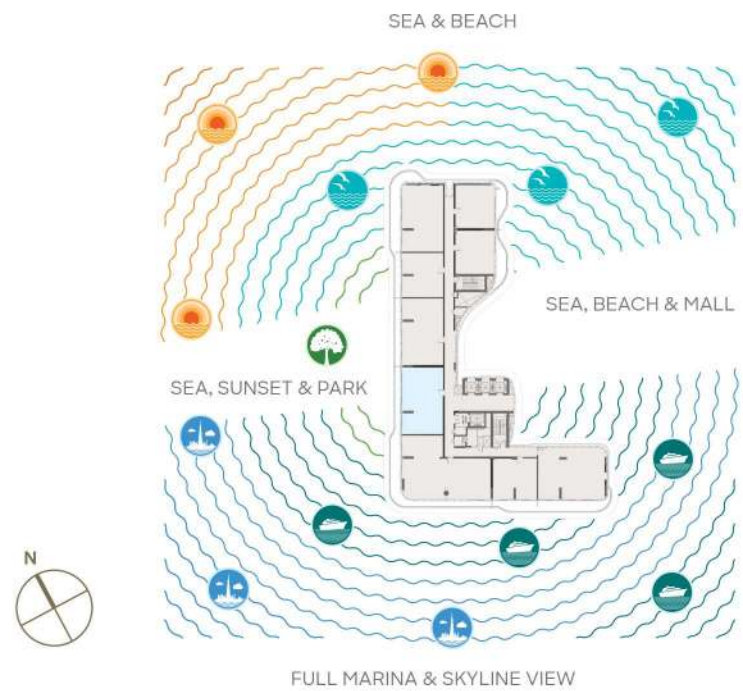

Level 01 & 02

Unit 106 - Lower Floor

Signature Duplex A - 2BR + Pool

LIV
OCEANSIDE



Sample view from the apartment



Apartment Area	140.32 sqm	1,510.39 sqft
Balcony Area	74.59 sqm	802.88 sqft
Total Area	214.91 sqm	2,313.27 sqft

Drawings are provided by our consultants. All dimensions, features and amenities are approximate at the time of printing. Actual area may vary from stated area. Drawings not to scale E & OE. The Developer reserves the right to make revisions to the floor plans and any features, materials and dimensions mentioned without further notice. Sample views are indicative and may differ or be subject to change.

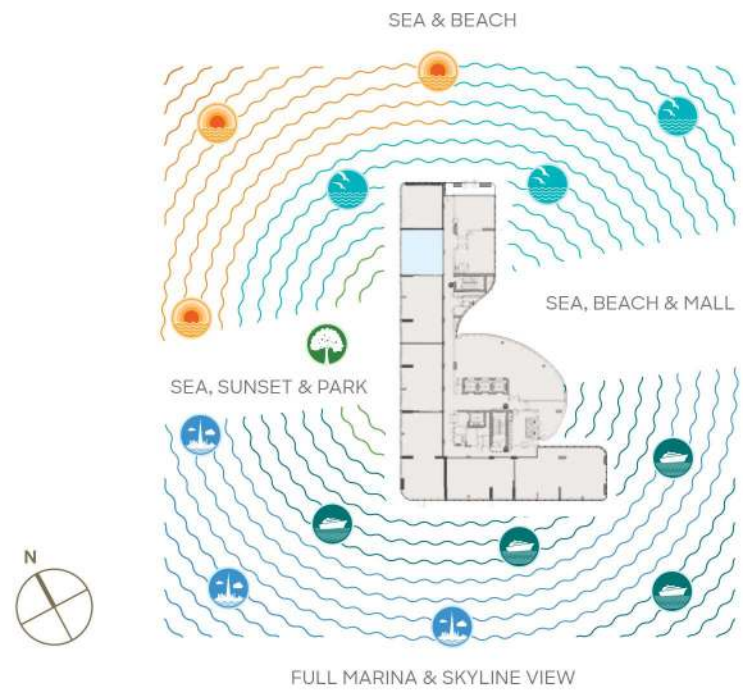

Level 01 & 02

Unit 106 - Upper Floor

Signature Duplex A - 2BR + Pool

LIV
OCEANSIDE



Sample view from the apartment



Drawings are provided by our consultants. All dimensions, features and amenities are approximate at the time of printing. Actual area may vary from stated area. Drawings not to scale E & OE. The Developer reserves the right to make revisions to the floor plans and any features, materials and dimensions mentioned without further notice. Sample views are indicative and may differ or be subject to change.

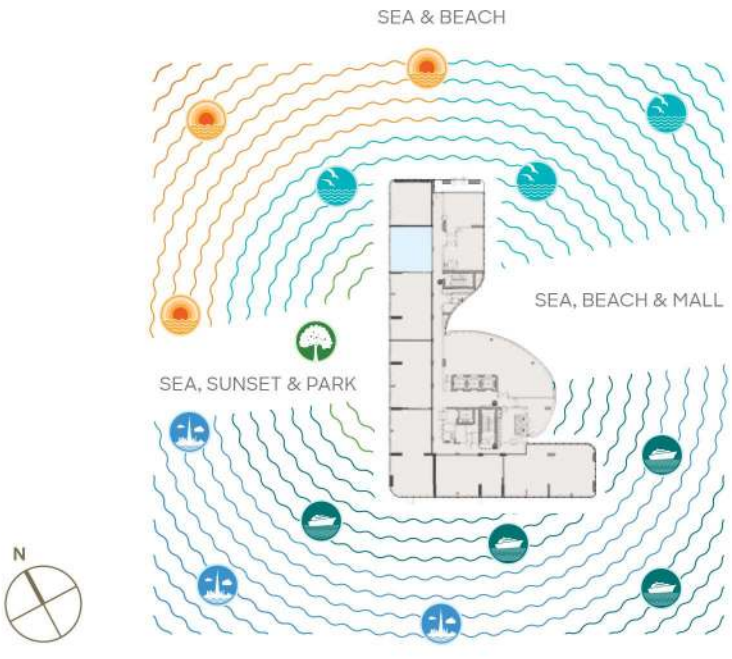

Level 01 & 02

Unit 107 - Lower Floor

Signature Duplex B - 2BR + Pool

LIV
OCEANSIDE



Sample view from the apartment



Apartment Area	140.88	sqm	1,516.42	sqft
Balcony Area	124.85	sqm	1,343.87	sqft
Total Area	265.73	sqm	2,860.29	sqft

Drawings are provided by our consultants. All dimensions, features and amenities are approximate at the time of printing. Actual area may vary from stated area. Drawings not to scale E & OE. The Developer reserves the right to make revisions to the floor plans and any features, materials and dimensions mentioned without further notice. Sample views are indicative and may differ or be subject to change.

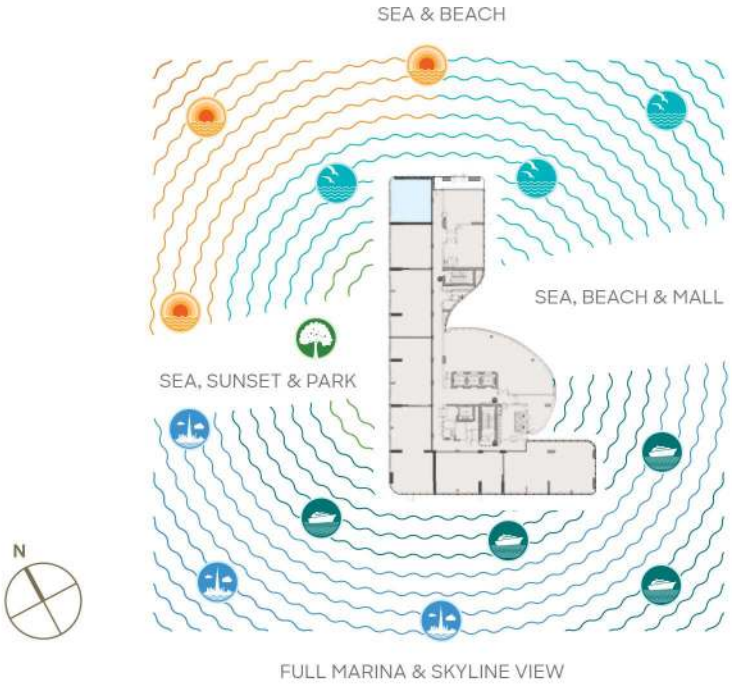

Level 01 & 02

Unit 107 - Upper Floor

Signature Duplex B - 2BR + Pool

LIV
OCEANSIDE



Sample view from the apartment



Drawings are provided by our consultants. All dimensions, features and amenities are approximate at the time of printing. Actual area may vary from stated area. Drawings not to scale E & OE. The Developer reserves the right to make revisions to the floor plans and any features, materials and dimensions mentioned without further notice. Sample views are indicative and may differ or be subject to change.

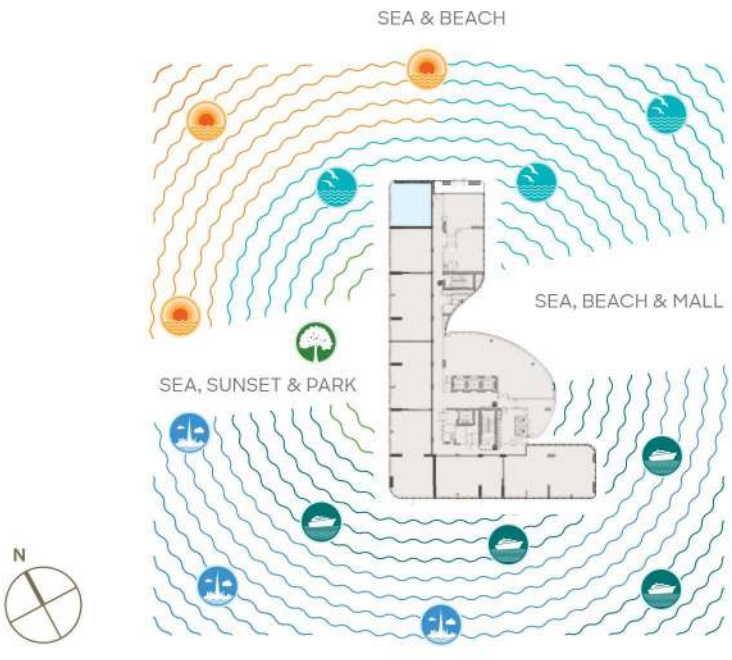

Levels 03-05-07-09-11

Unit 01

2BR - A1 Signature Apartment

LIV
OCEANSIDE



Sample view from the apartment



Apartment Area	127.77 sqm	1,375.30 sqft
Balcony Area	28.44 sqm	306.13 sqft
Total Area	156.21 sqm	1,681.43 sqft

Drawings are provided by our consultants. All dimensions, features and amenities are approximate at the time of printing. Actual area may vary from stated area. Drawings not to scale E & OE. The Developer reserves the right to make revisions to the floor plans and any features, materials and dimensions mentioned without further notice. Sample views are indicative and may differ or be subject to change.

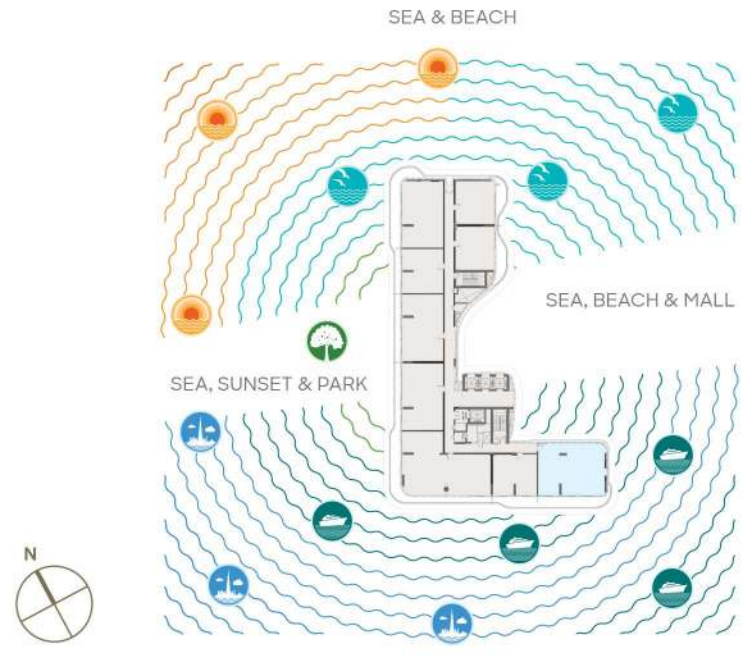

FULL MARINA & SKYLINE VIEW

Levels 04-06-08-10-12

Unit 01

2BR - A2 Signature Apartment

LIV
OCEANSIDE

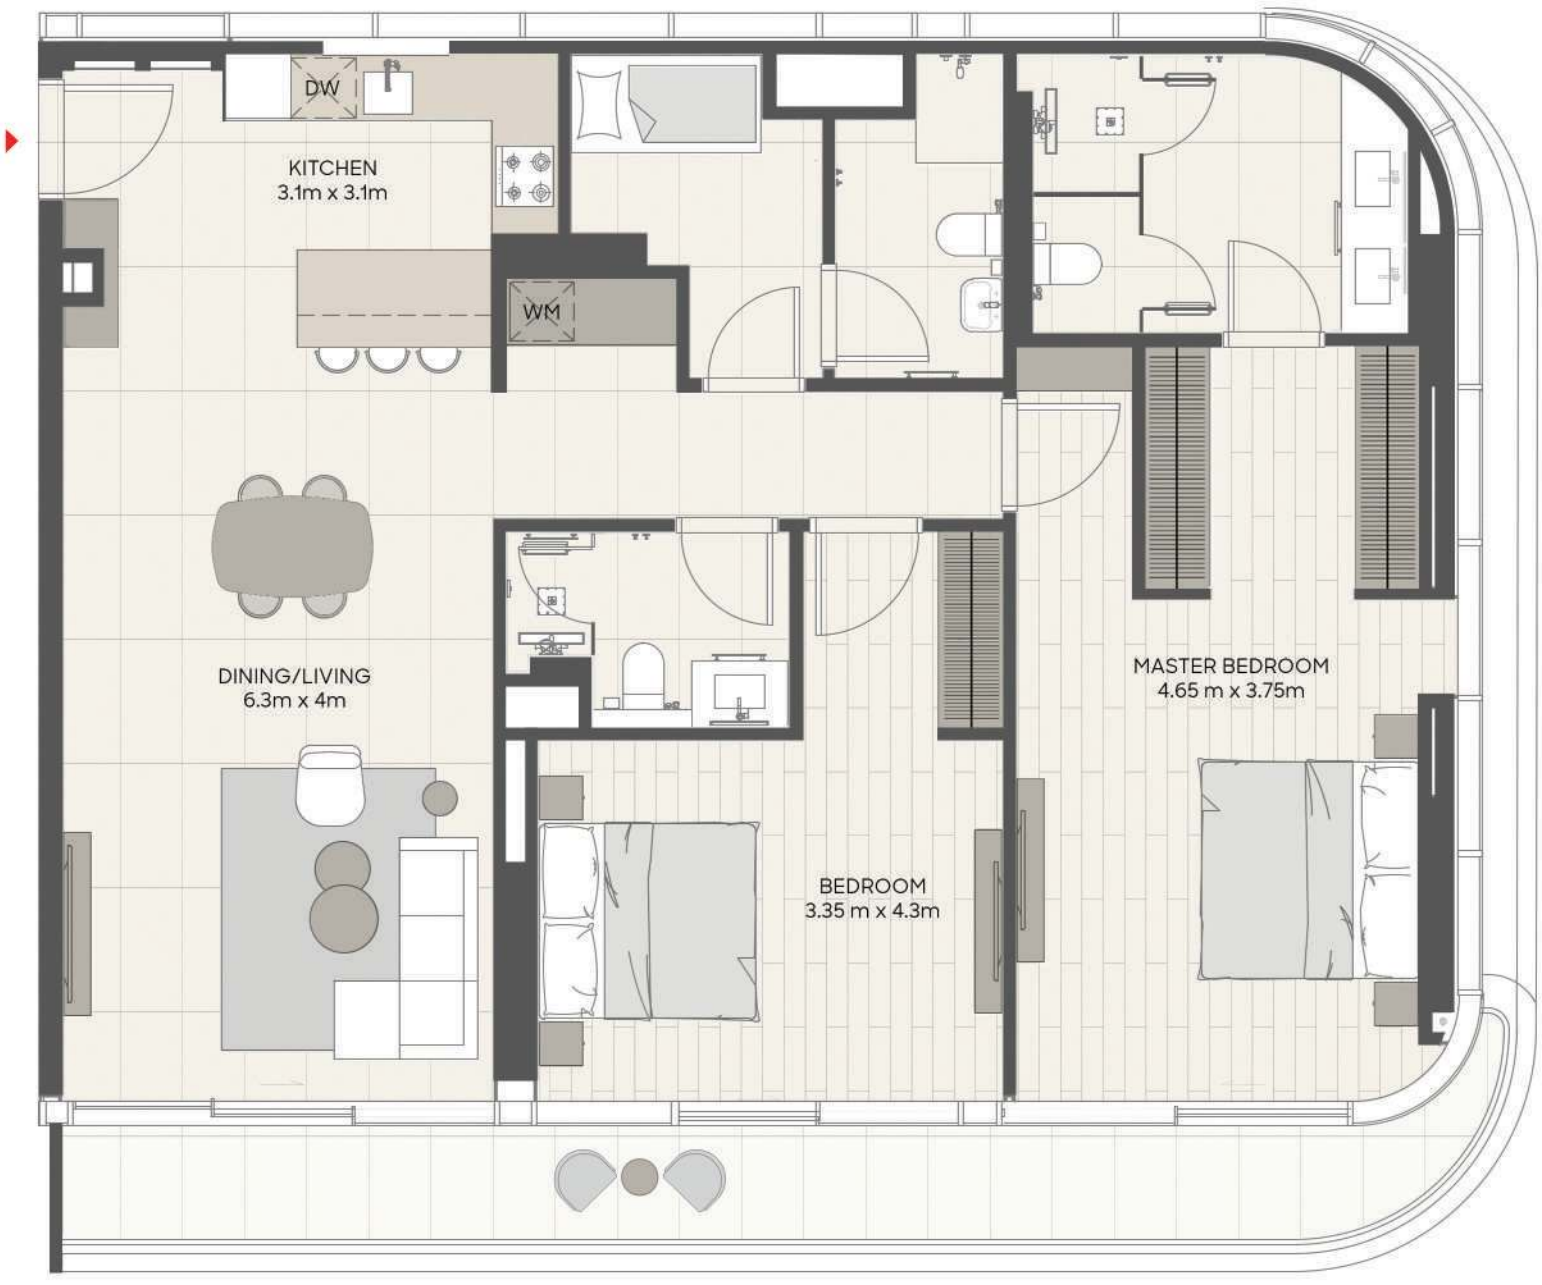

Sample view from the apartment



Apartment Area	126.60 sqm	1,362.71 sqft
Balcony Area	15.08 sqm	162.32 sqft
Total Area	141.68 sqm	1,525.03 sqft

Drawings are provided by our consultants. All dimensions, features and amenities are approximate at the time of printing. Actual area may vary from stated area. Drawings not to scale E & OE. The Developer reserves the right to make revisions to the floor plans and any features, materials and dimensions mentioned without further notice. Sample views are indicative and may differ or be subject to change.

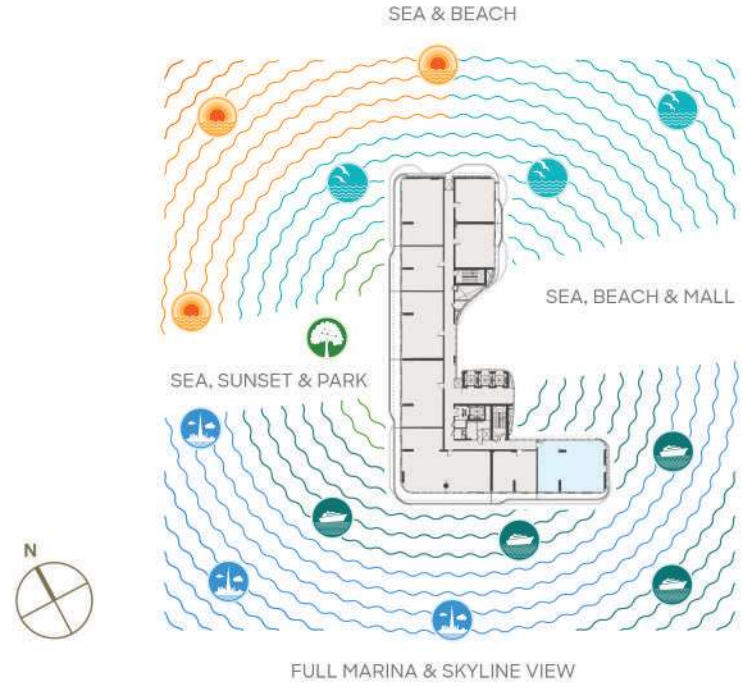

Levels 03-05-07-09-11

Unit 04

2 BR - B1 Signature Apartment

LIV
OCEANSIDE

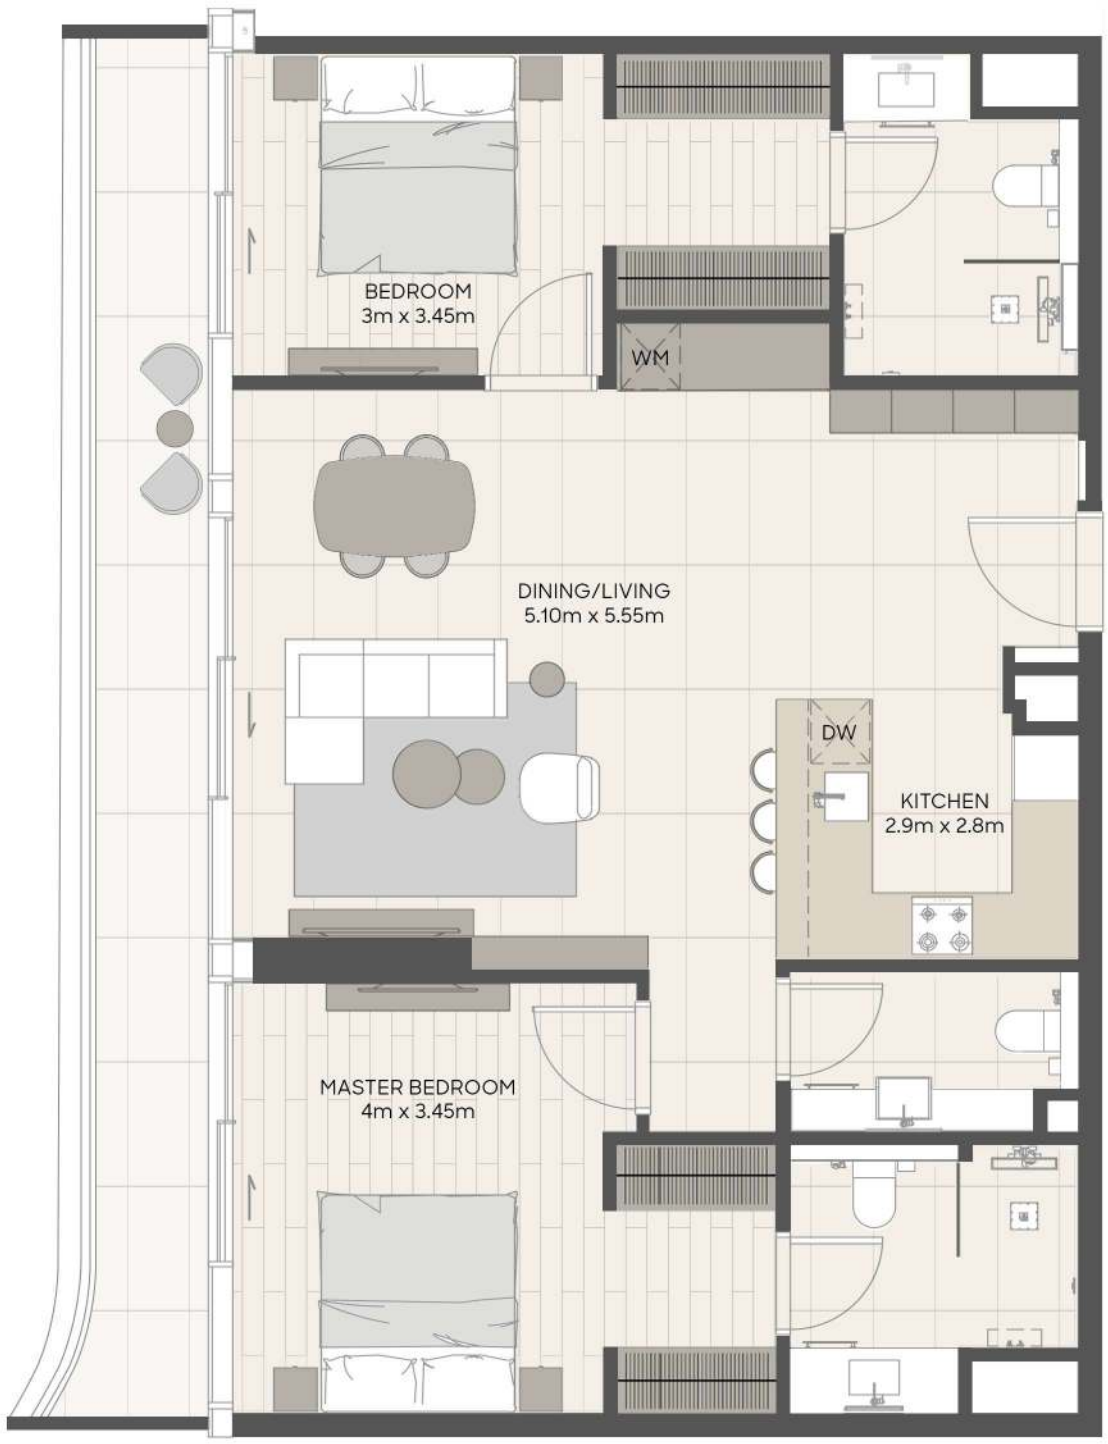

Sample view from the apartment



Apartment Area	104.57 sqm	1,125.58 sqft
Balcony Area	14.70 sqm	158.23 sqft
Total Area	119.27 sqm	1,283.81 sqft

Drawings are provided by our consultants. All dimensions, features and amenities are approximate at the time of printing. Actual area may vary from stated area. Drawings not to scale E & OE. The Developer reserves the right to make revisions to the floor plans and any features, materials and dimensions mentioned without further notice. Sample views are indicative and may differ or be subject to change.

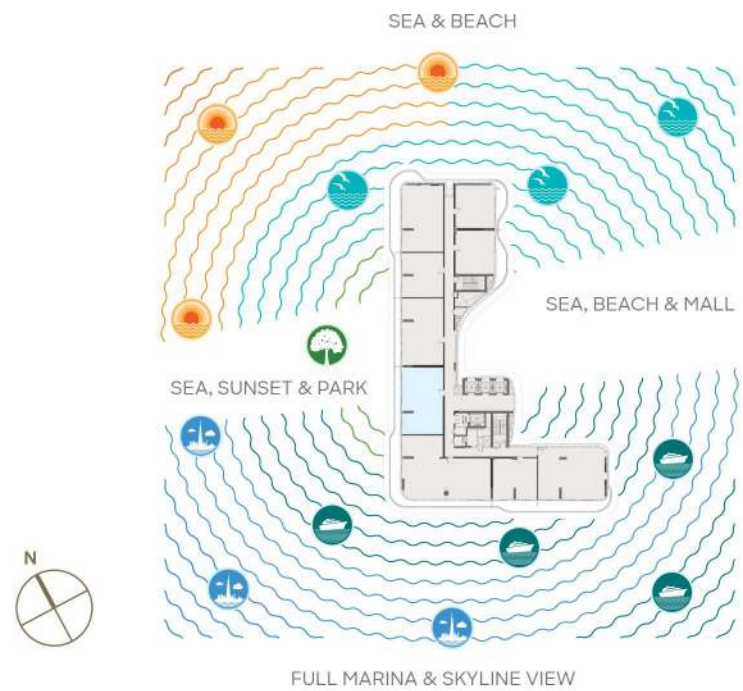

Levels 04-06-08-10-12

Unit 04

2 BR - B2 Signature Apartment

LIV
OCEANSIDE



Sample view from the apartment



Apartment Area	101.98 sqm	1,097.70 sqft
Balcony Area	24.66 sqm	265.44 sqft
Total Area	126.64 sqm	1,363.14 sqft

Drawings are provided by our consultants. All dimensions, features and amenities are approximate at the time of printing. Actual area may vary from stated area. Drawings not to scale E & OE. The Developer reserves the right to make revisions to the floor plans and any features, materials and dimensions mentioned without further notice. Sample views are indicative and may differ or be subject to change.

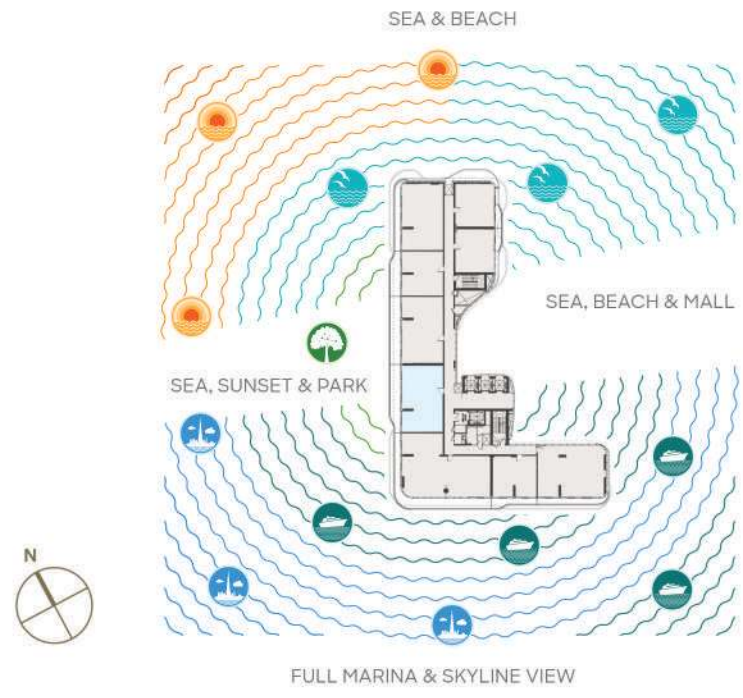

Levels 03-05-07-09-11

Unit 05

2 BR - C1 Signature Apartment

LIV
OCEANSIDE

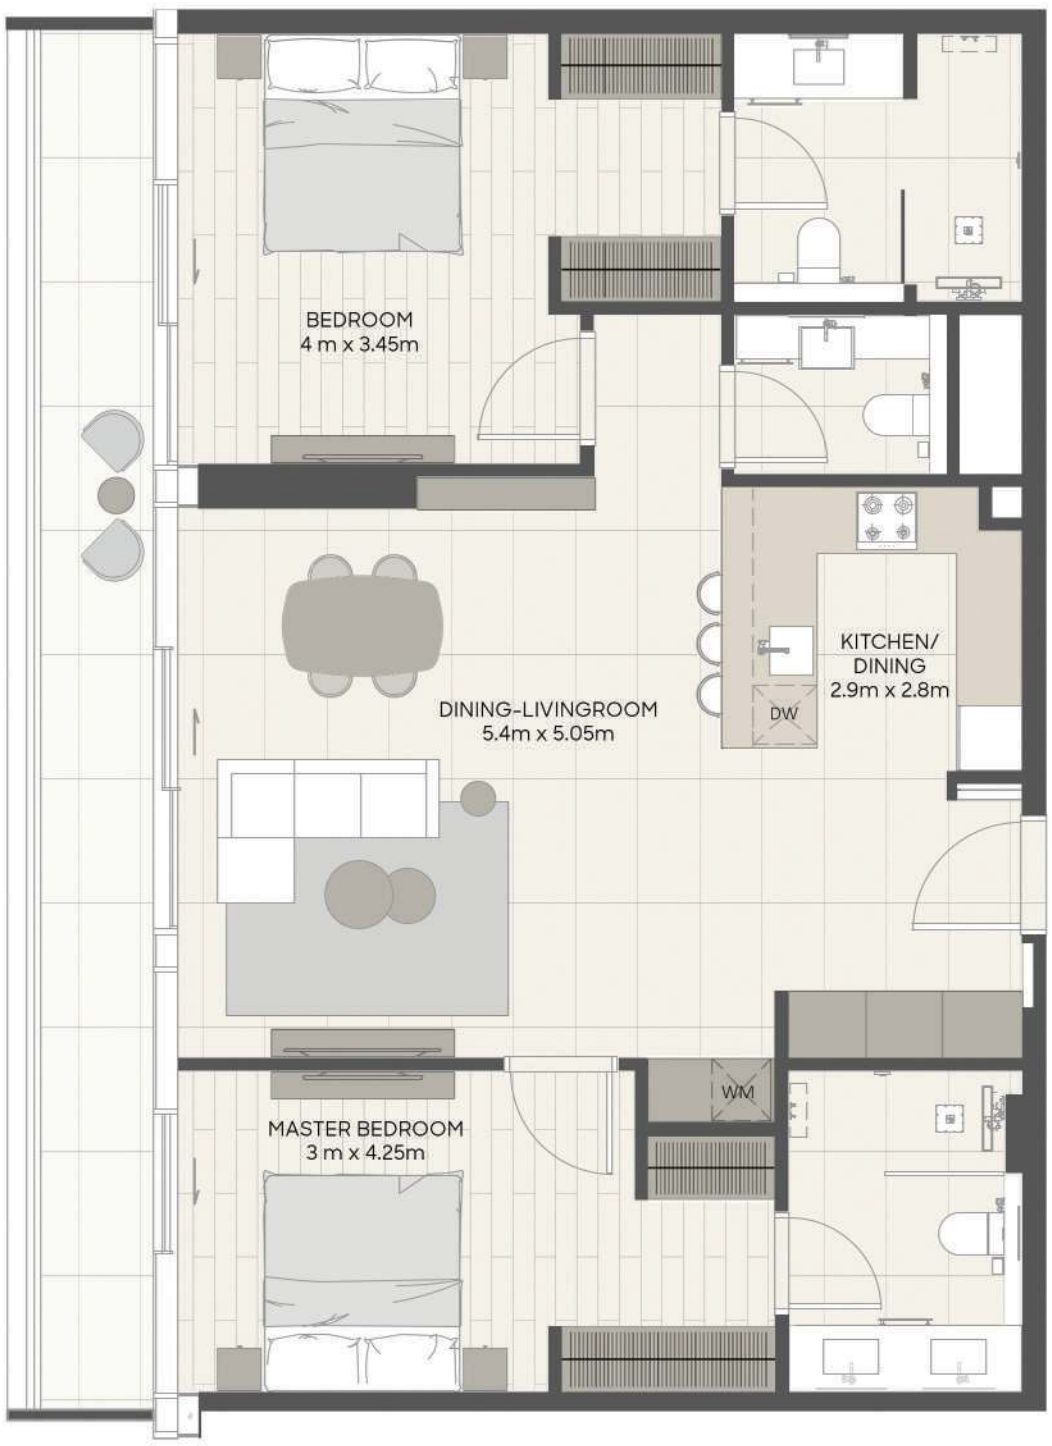

Sample view from the apartment



Apartment Area	104.57 sqm	1,125.58 sqft
Balcony Area	14.48 sqm	155.86 sqft
Total Area	119.05 sqm	1,281.44 sqft

Drawings are provided by our consultants. All dimensions, features and amenities are approximate at the time of printing. Actual area may vary from stated area. Drawings not to scale E & OE. The Developer reserves the right to make revisions to the floor plans and any features, materials and dimensions mentioned without further notice. Sample views are indicative and may differ or be subject to change.

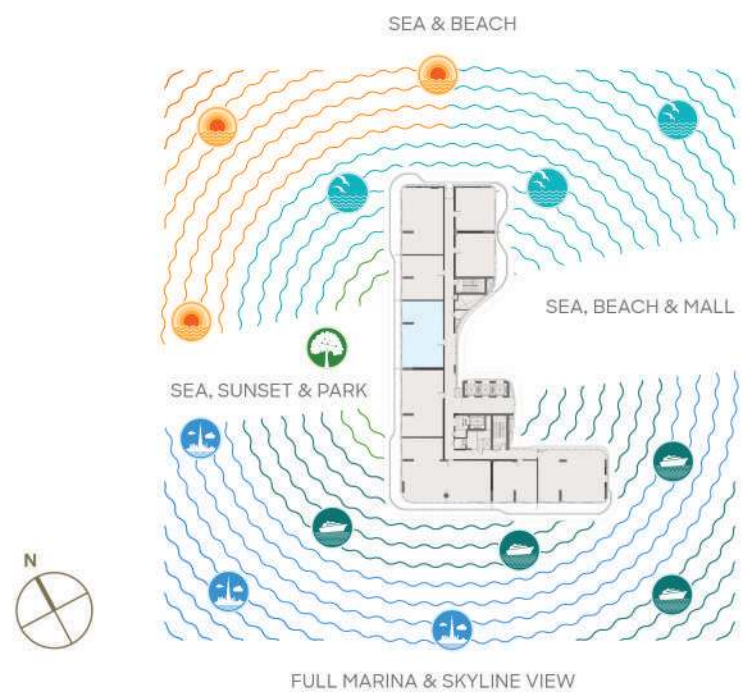

Levels 04-06-08-10-12

Unit 05

2 BR - C2 Signature Apartment

LIV
OCEANSIDE

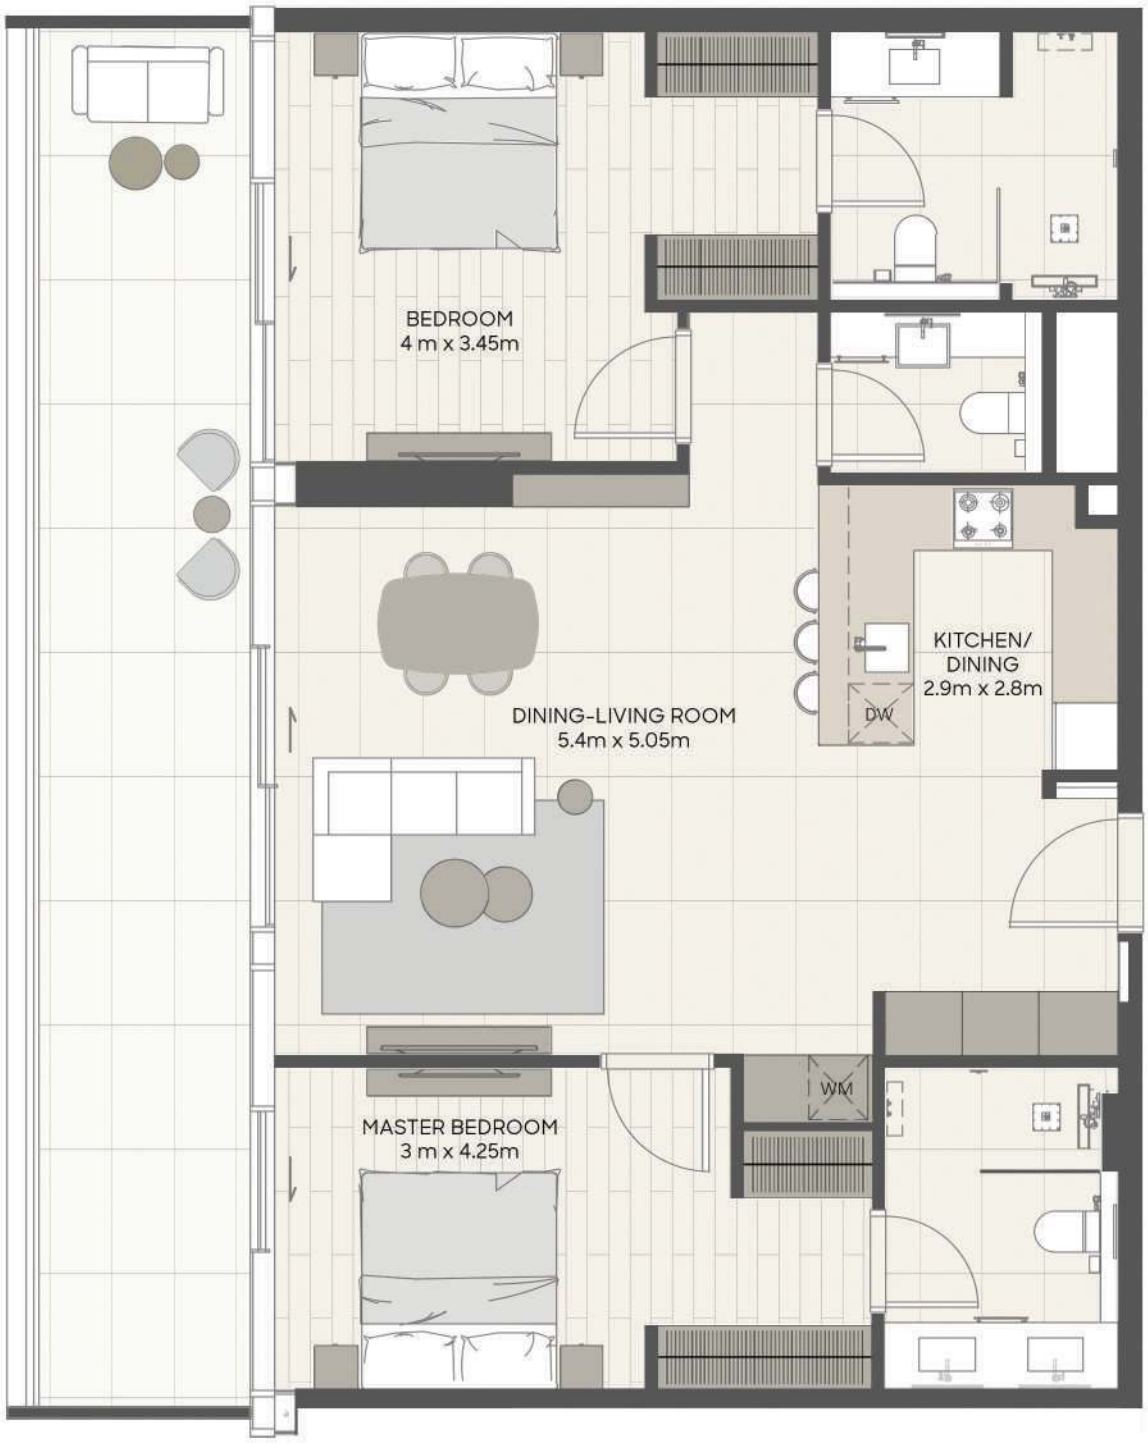

Sample view from the apartment



Apartment Area	103.39 sqm	1,112.88 sqft
Balcony Area	26.53 sqm	285.57 sqft
Total Area	129.92 sqm	1,398.45 sqft

Drawings are provided by our consultants. All dimensions, features and amenities are approximate at the time of printing. Actual area may vary from stated area. Drawings not to scale E & OE. The Developer reserves the right to make revisions to the floor plans and any features, materials and dimensions mentioned without further notice. Sample views are indicative and may differ or be subject to change.

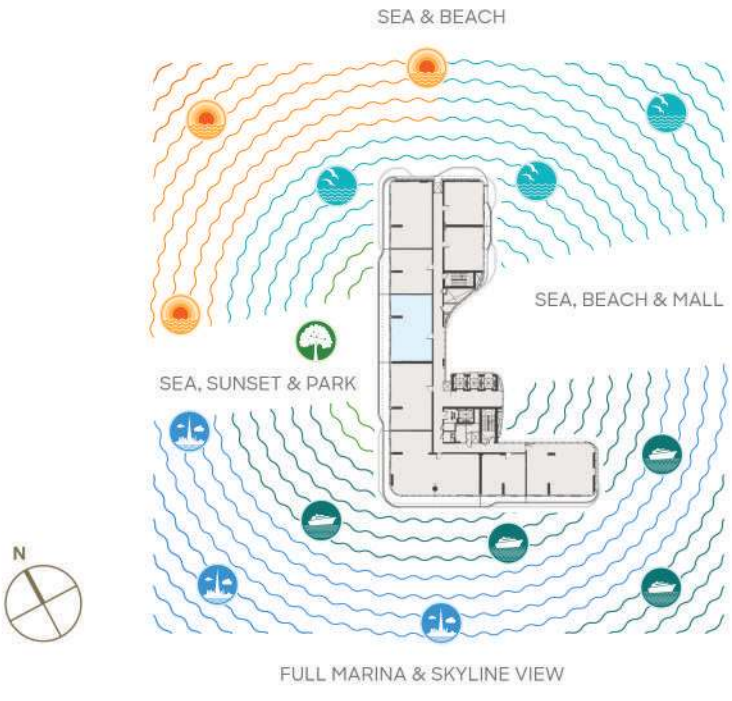

Levels 03-05-07-09-11

Unit 07

2 BR - D1 Signature Apartment

LIV
OCEANSIDE

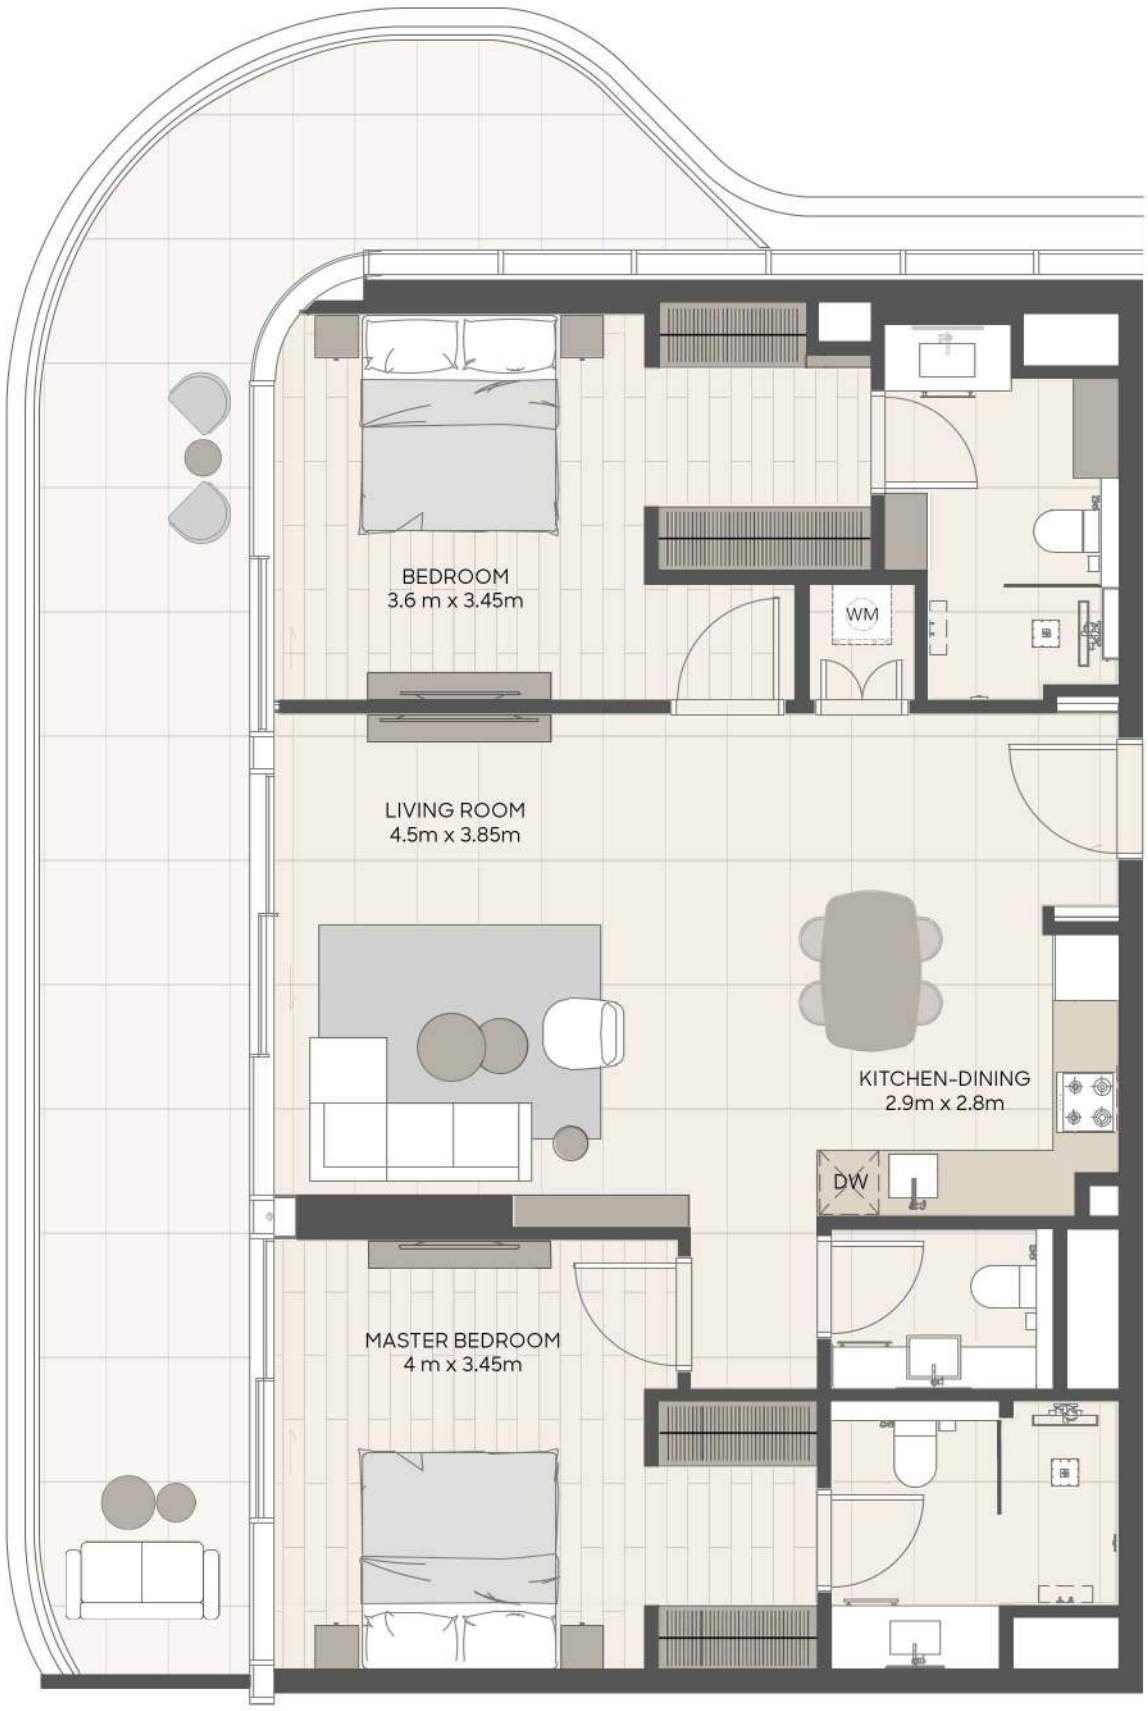

Sample view from the apartment



Apartment Area	104.67 sqm	1,126.66 sqft
Balcony Area	35.66 sqm	383.84 sqft
Total Area	140.33 sqm	1,510.50 sqft

Drawings are provided by our consultants. All dimensions, features and amenities are approximate at the time of printing. Actual area may vary from stated area. Drawings not to scale E & OE. The Developer reserves the right to make revisions to the floor plans and any features, materials and dimensions mentioned without further notice. Sample views are indicative and may differ or be subject to change.

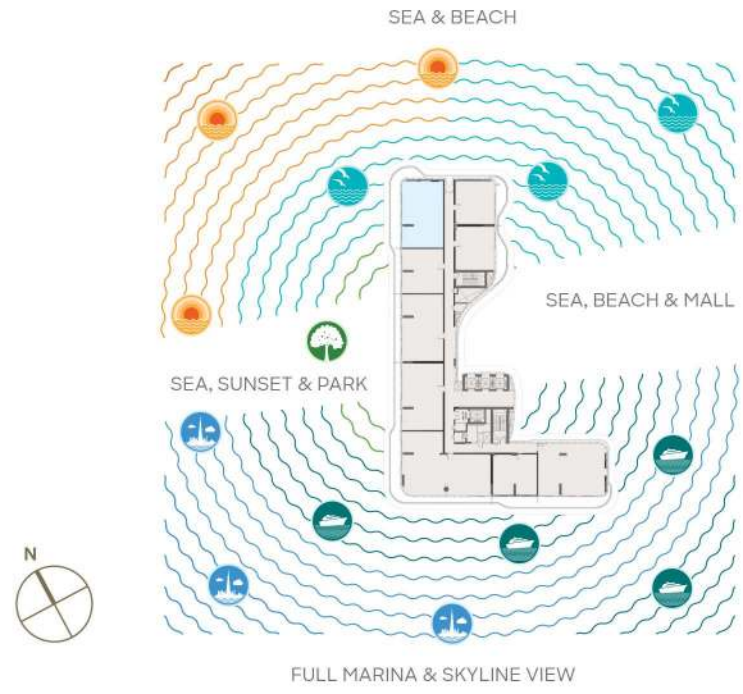

Levels 04-06-08-10-12

Unit 07

2 BR - D2 Signature Apartment

LIV
OCEANSIDE

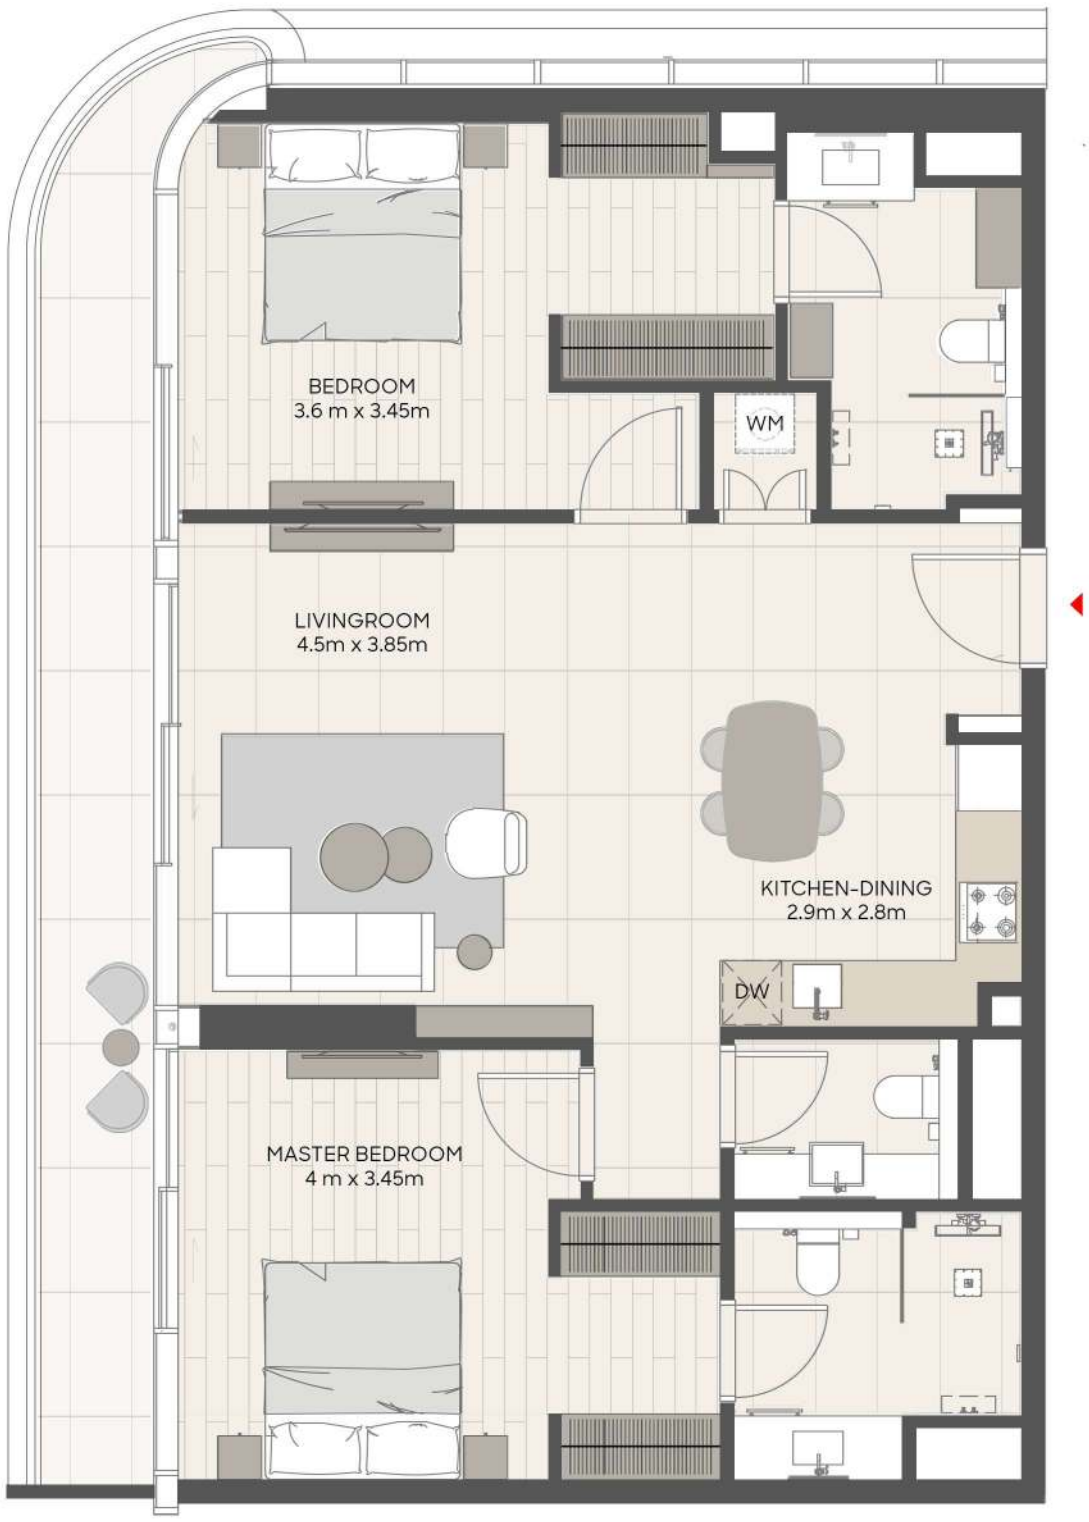

Sample view from the apartment



Apartment Area	100.88 sqm	1,085.86 sqft
Balcony Area	15.08 sqm	162.32 sqft
Total Area	115.96 sqm	1,248.18 sqft

Drawings are provided by our consultants. All dimensions, features and amenities are approximate at the time of printing. Actual area may vary from stated area. Drawings not to scale E & OE. The Developer reserves the right to make revisions to the floor plans and any features, materials and dimensions mentioned without further notice. Sample views are indicative and may differ or be subject to change.

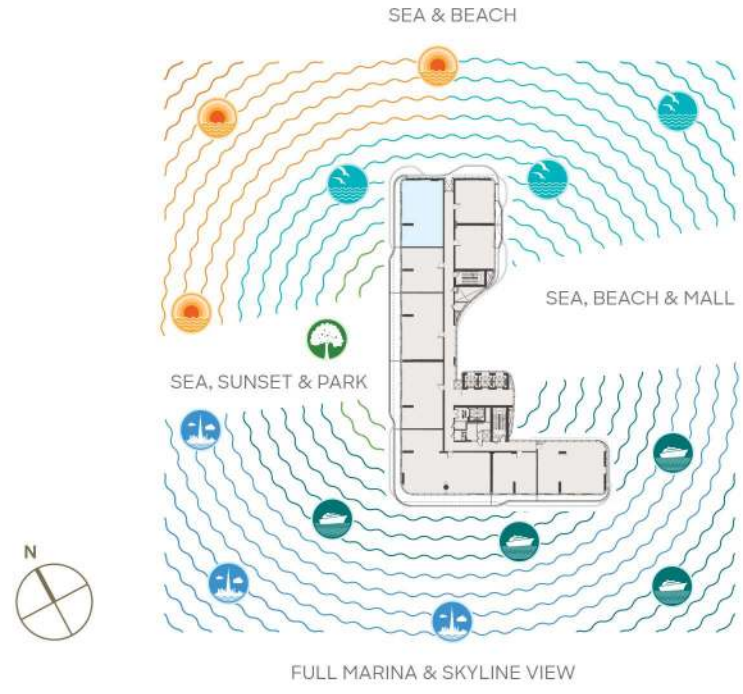

Level 13

Unit 05

2 BR - E Signature Apartment

LIV
OCEANSIDE

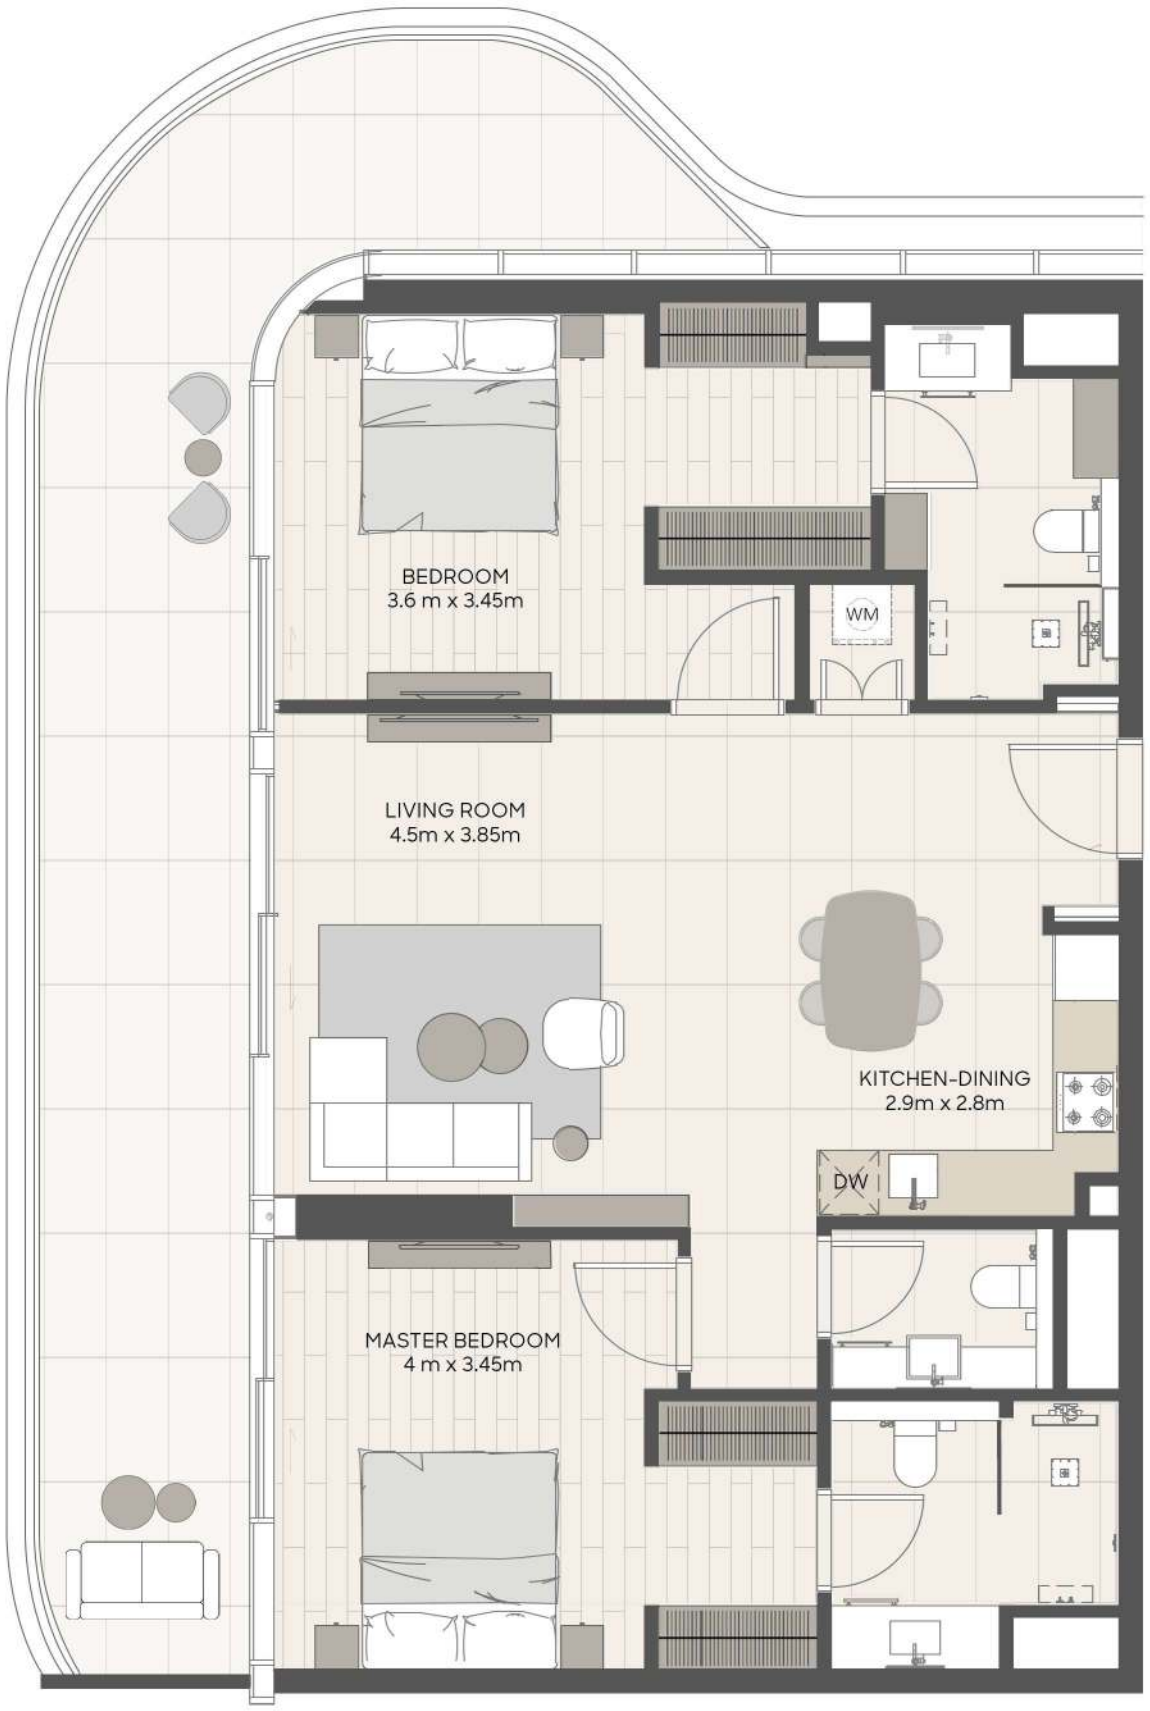

Sample view from the apartment



Apartment Area	100.87 sqm	1,085.76 sqft
Balcony Area	37.50 sqm	403.65 sqft
Total Area	138.37 sqm	1,489.40 sqft

Drawings are provided by our consultants. All dimensions, features and amenities are approximate at the time of printing. Actual area may vary from stated area. Drawings not to scale E & OE. The Developer reserves the right to make revisions to the floor plans and any features, materials and dimensions mentioned without further notice. Sample views are indicative and may differ or be subject to change.

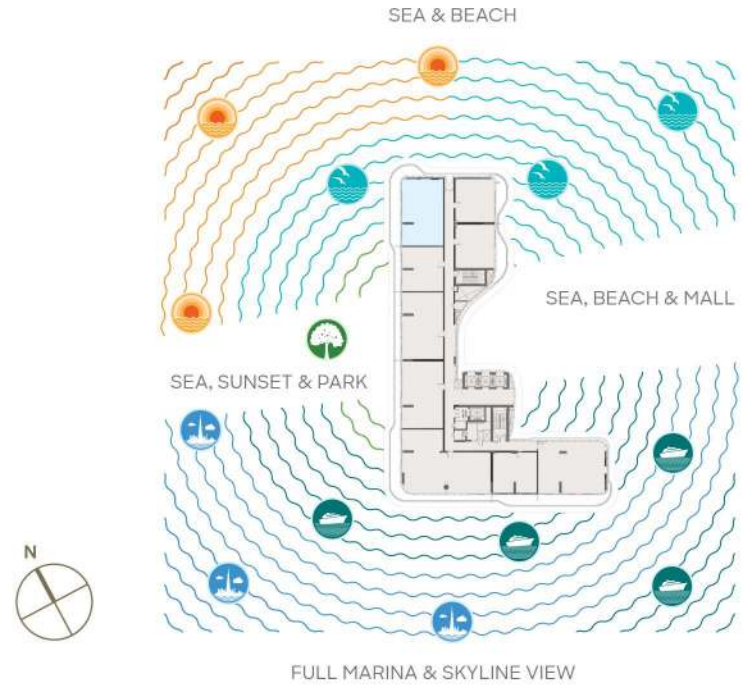

Levels 01 & 02

Unit 102 - Lower Floor

Signature Duplex A - 3BR + Pool

LIV
OCEANSIDE



Sample view from the apartment



Apartment Area	192.20 sqm	2,068.82 sqft
Balcony Area	117.68 sqm	1,266.70 sqft
Total Area	309.88 sqm	3,335.52 sqft

Drawings are provided by our consultants. All dimensions, features and amenities are approximate at the time of printing. Actual area may vary from stated area. Drawings not to scale E & OE. The Developer reserves the right to make revisions to the floor plans and any features, materials and dimensions mentioned without further notice. Sample views are indicative and may differ or be subject to change.

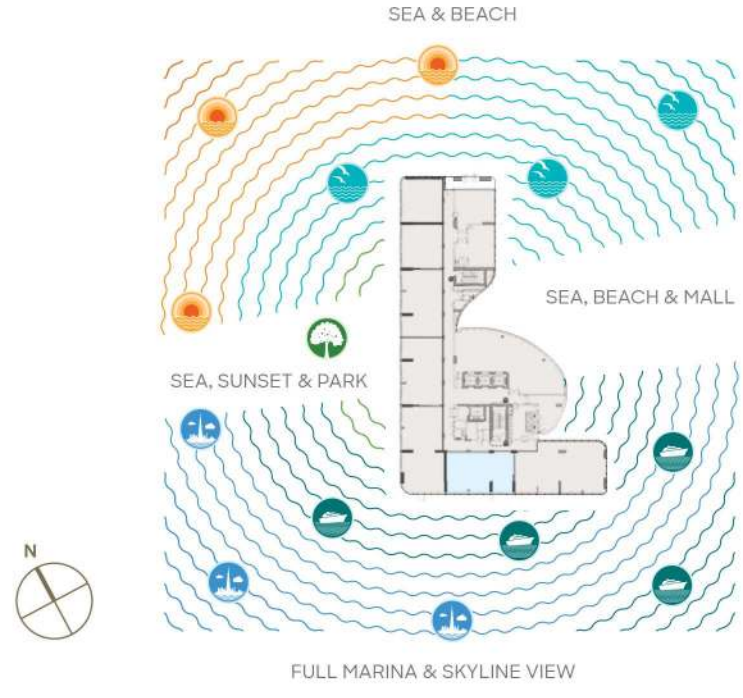

Levels 01 & 02

Unit 102 - Upper Floor

Signature Duplex A - 3BR + Pool

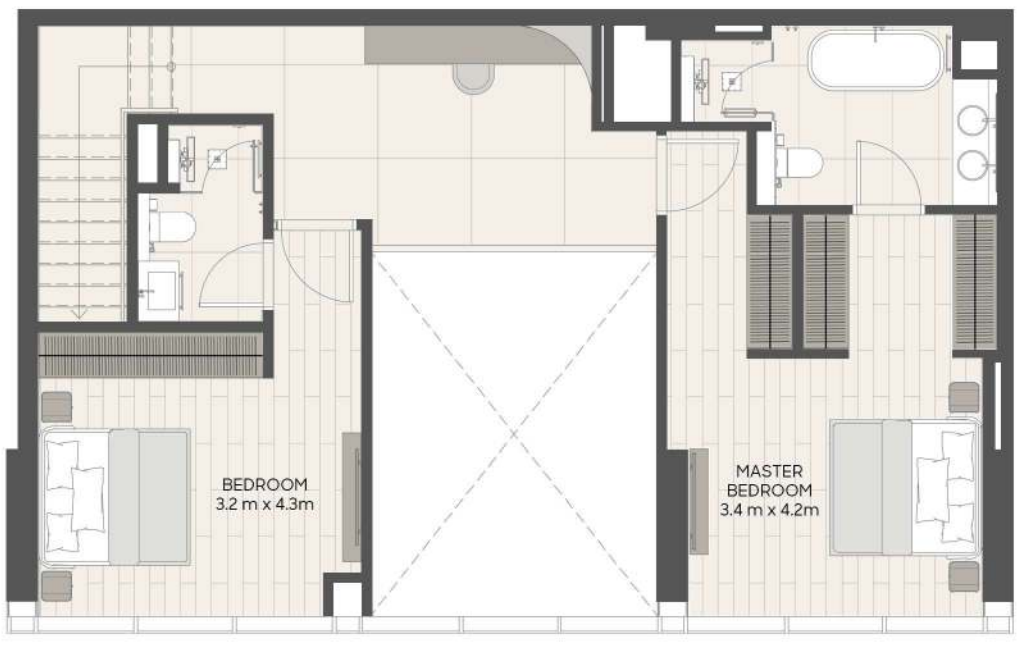

Sample view from the apartment



Drawings are provided by our consultants. All dimensions, features and amenities are approximate at the time of printing. Actual area may vary from stated area. Drawings not to scale E & OE. The Developer reserves the right to make revisions to the floor plans and any features, materials and dimensions mentioned without further notice. Sample views are indicative and may differ or be subject to change.

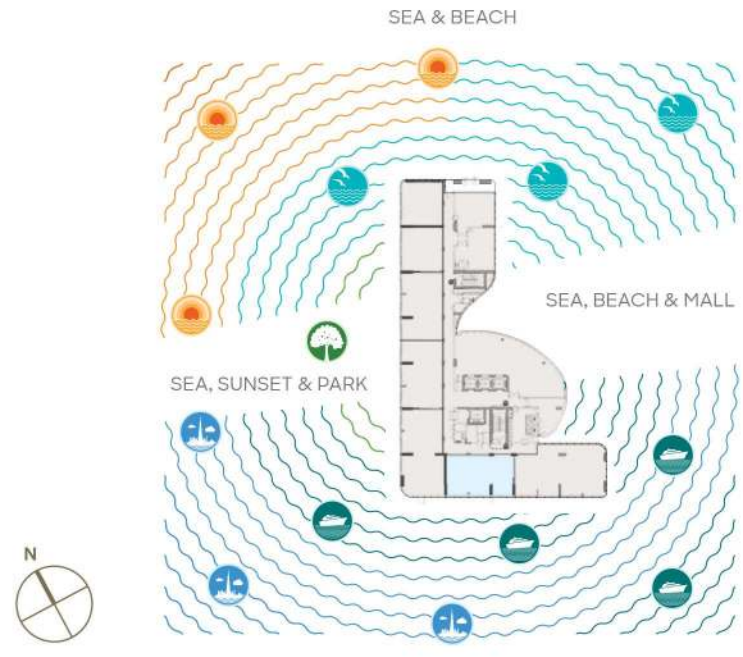

FULL MARINA & SKYLINE VIEW

Levels 01 & 02

Unit 103 - Lower Floor

Signature Duplex B - 3BR + Pool

LIV
OCEANSIDE

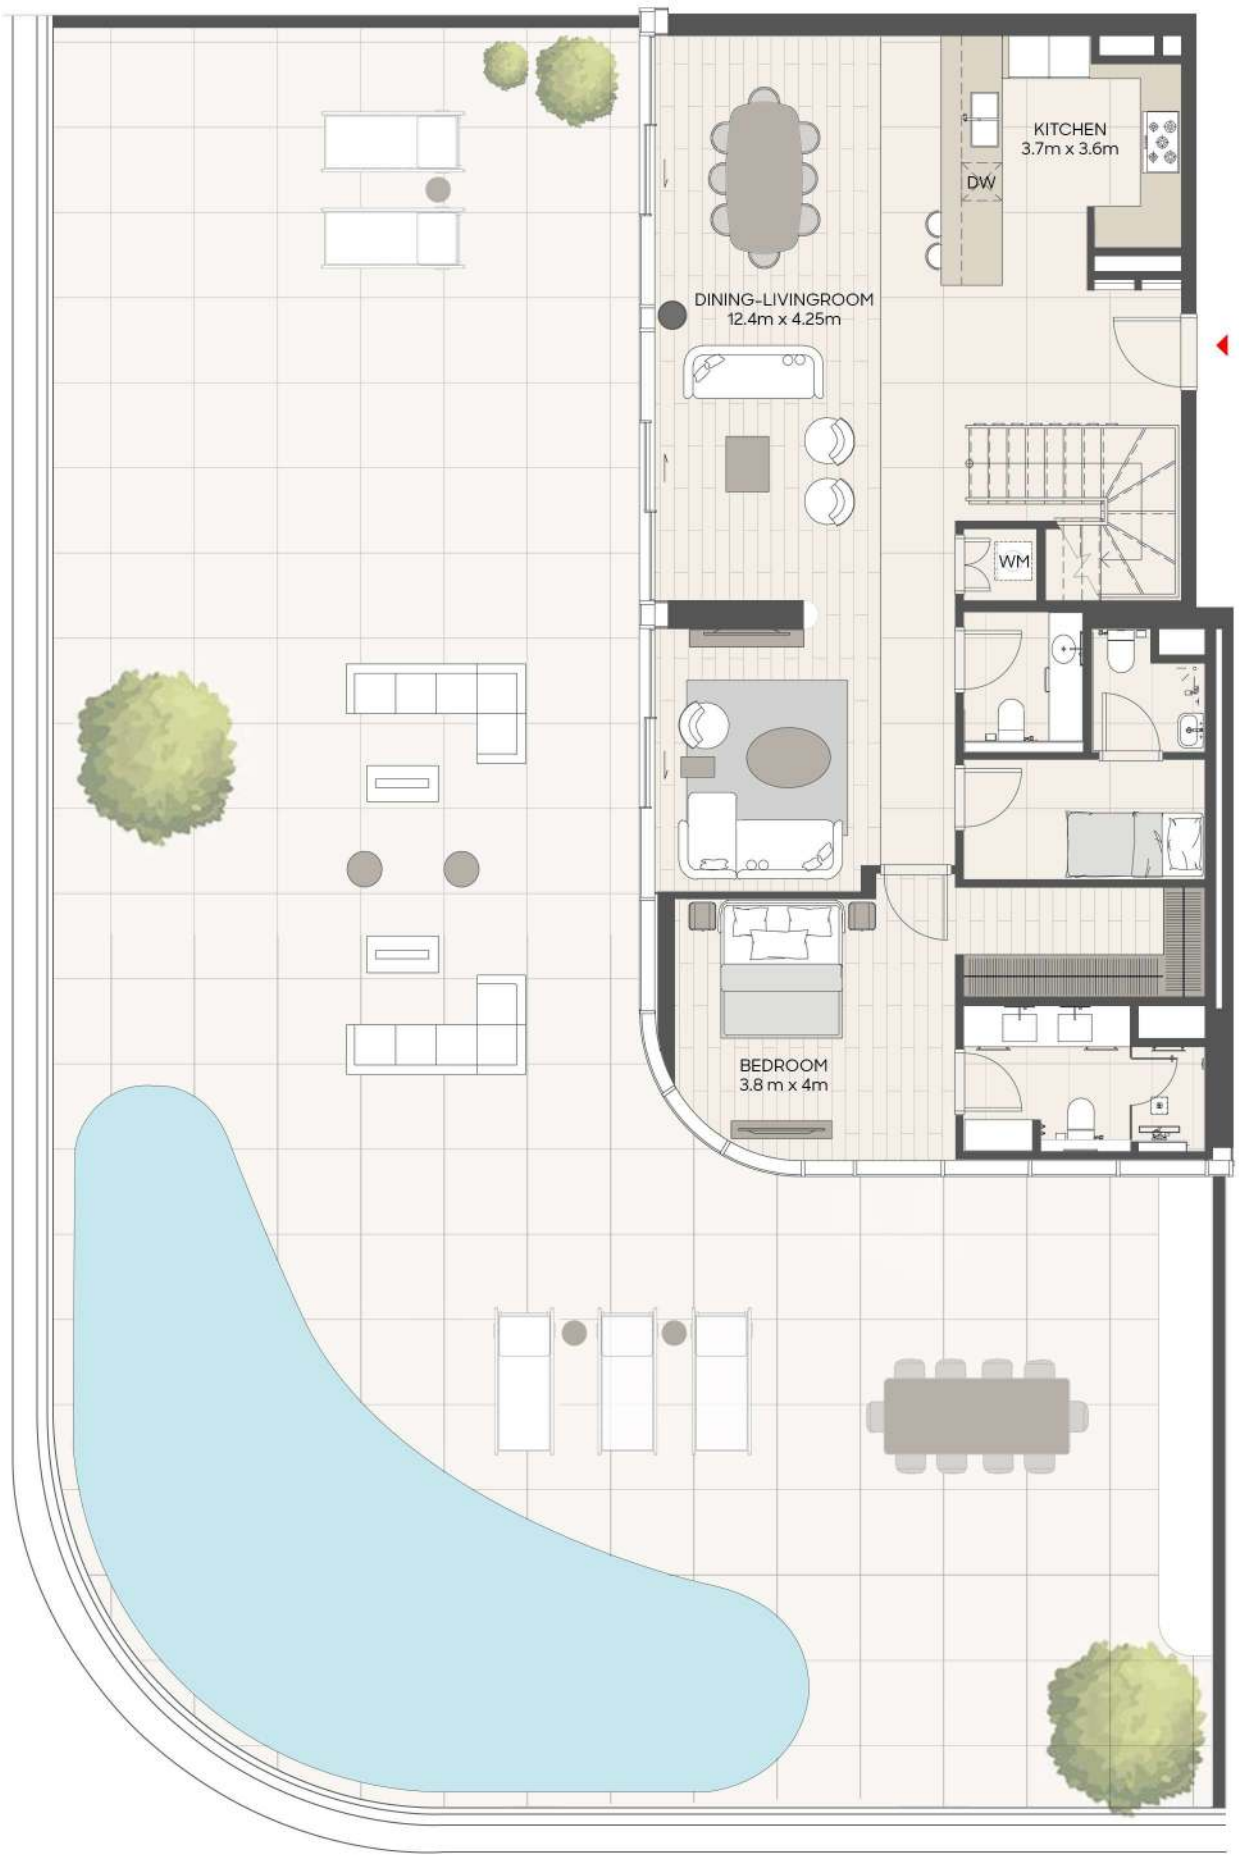

Sample view from the apartment



Apartment Area	250.97 sqm	2,701.42 sqft
Balcony Area	299.12 sqm	3,219.70 sqft
Total Area	550.09 sqm	5,921.12 sqft

Drawings are provided by our consultants. All dimensions, features and amenities are approximate at the time of printing. Actual area may vary from stated area. Drawings not to scale E & OE. The Developer reserves the right to make revisions to the floor plans and any features, materials and dimensions mentioned without further notice. Sample views are indicative and may differ or be subject to change.

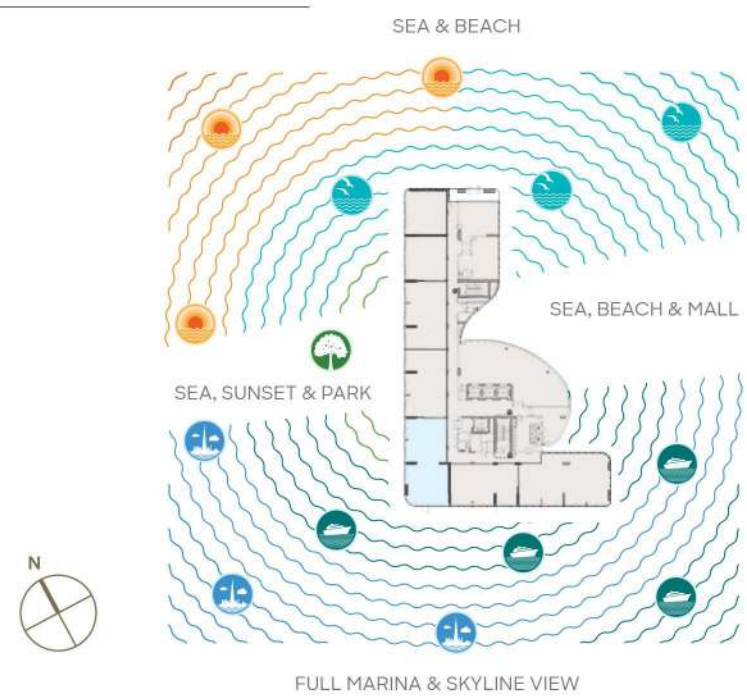

Levels 01 & 02

Unit 103 - Upper Floor

Signature Duplex B - 3BR + Pool

LIV
OCEANSIDE



Sample view from the apartment



Drawings are provided by our consultants. All dimensions, features and amenities are approximate at the time of printing. Actual area may vary from stated area. Drawings not to scale E & OE. The Developer reserves the right to make revisions to the floor plans and any features, materials and dimensions mentioned without further notice. Sample views are indicative and may differ or be subject to change.

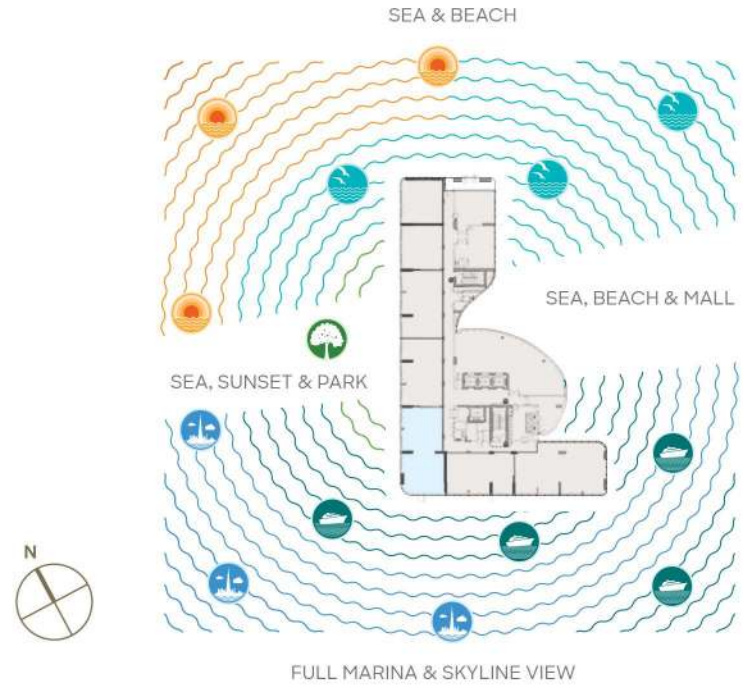

Levels 01 & 02

Unit 104 - Lower Floor

Signature Duplex C - 3BR + Pool

LIV
OCEANSIDE

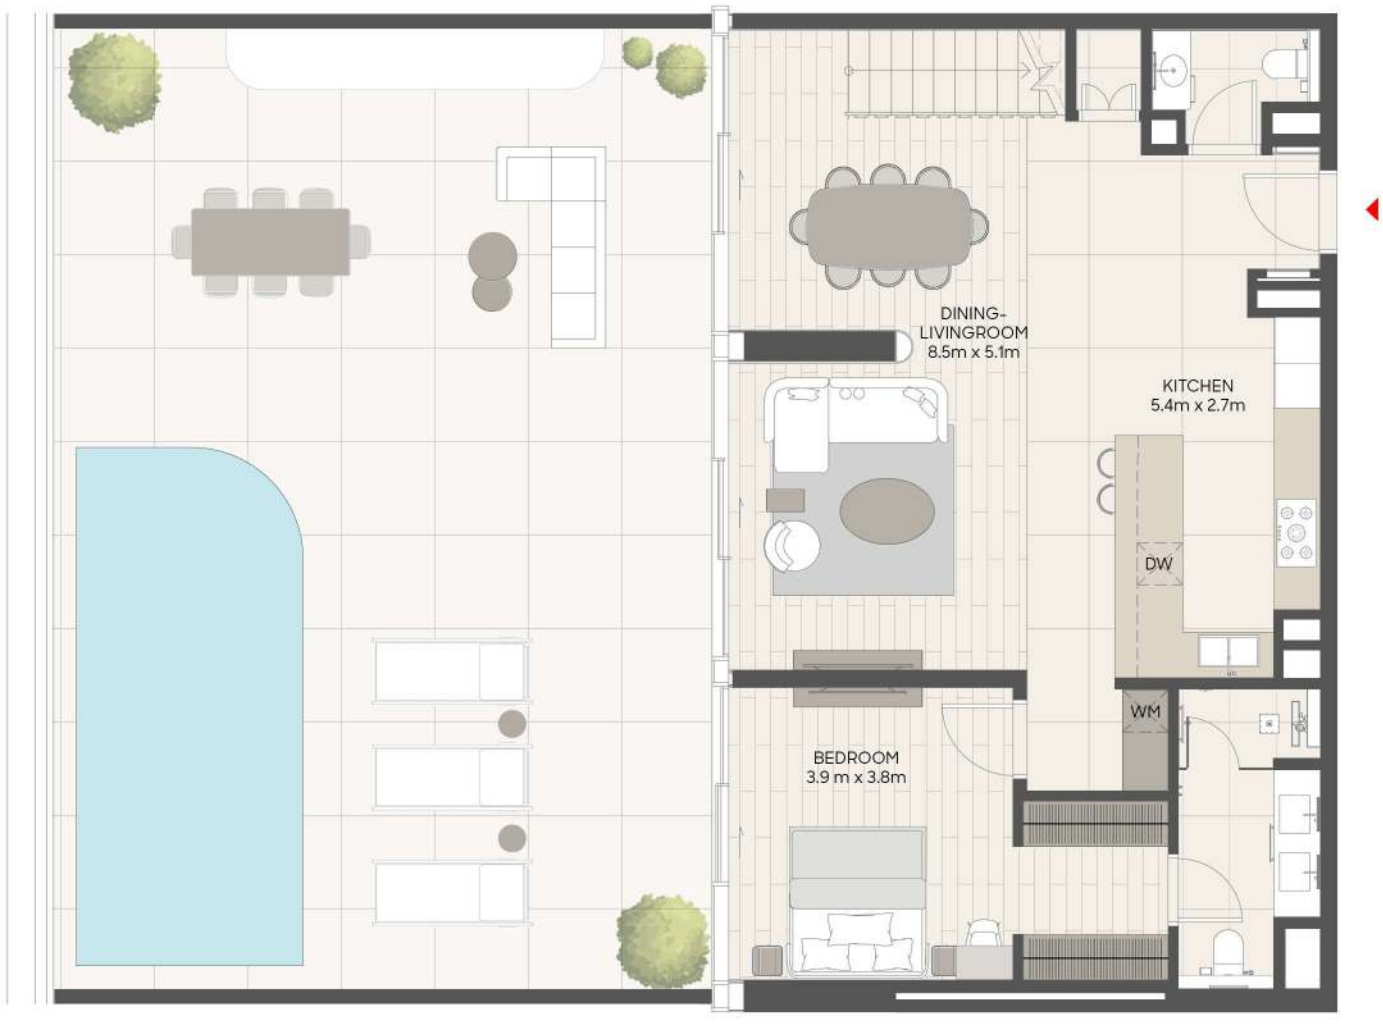

Sample view from the apartment



Apartment Area	191.65 sqm	2,062.90 sqft
Balcony Area	111.88 sqm	1,204.27 sqft
Total Area	303.53 sqm	3,267.17 sqft

Drawings are provided by our consultants. All dimensions, features and amenities are approximate at the time of printing. Actual area may vary from stated area. Drawings not to scale E & OE. The Developer reserves the right to make revisions to the floor plans and any features, materials and dimensions mentioned without further notice. Sample views are indicative and may differ or be subject to change.

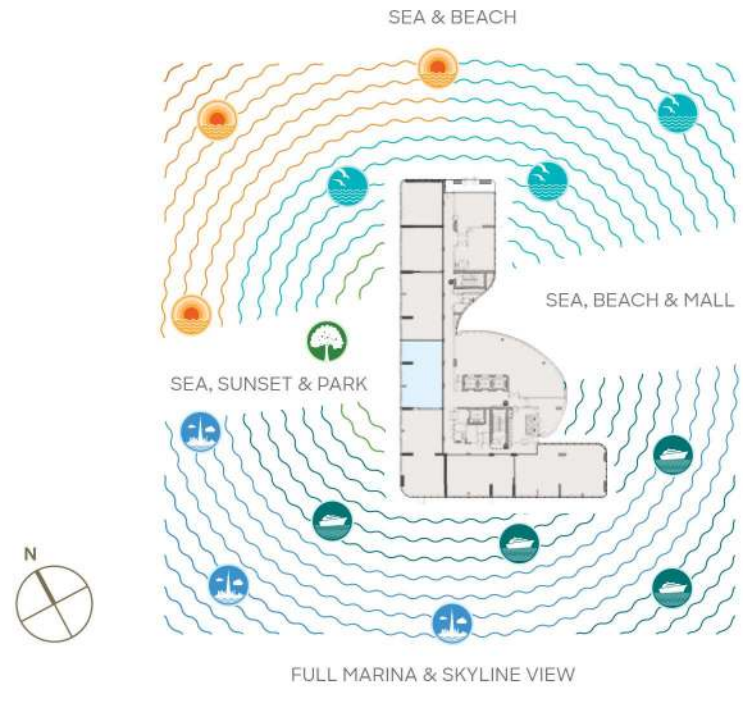

Levels 01 & 02

Unit 104 - Upper Floor

Signature Duplex C - 3BR + Pool

LIV
OCEANSIDE

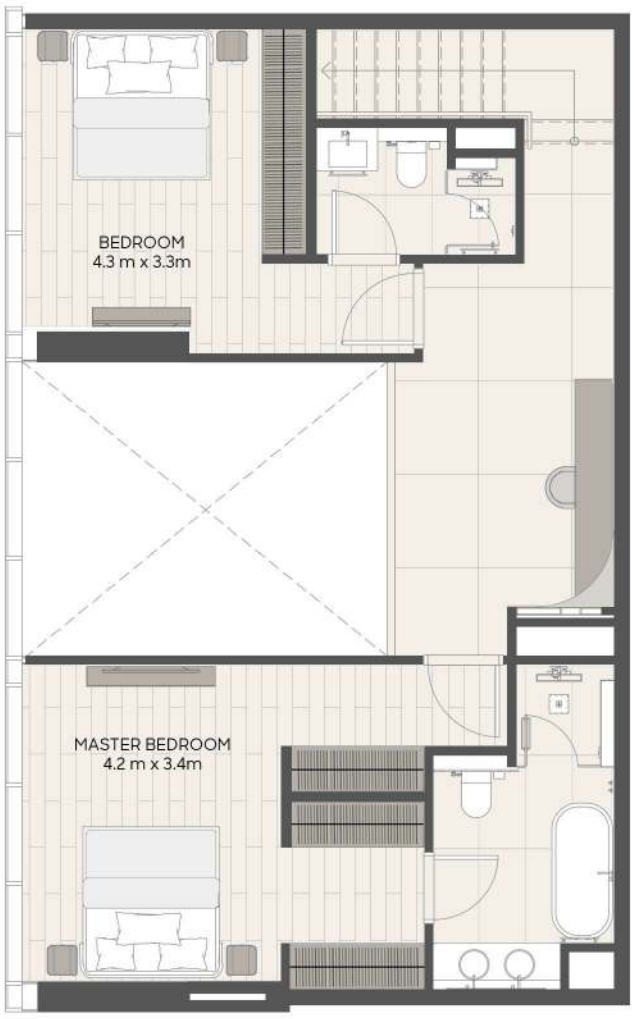

Sample view from the apartment



Drawings are provided by our consultants. All dimensions, features and amenities are approximate at the time of printing. Actual area may vary from stated area. Drawings not to scale E & OE. The Developer reserves the right to make revisions to the floor plans and any features, materials and dimensions mentioned without further notice. Sample views are indicative and may differ or be subject to change.

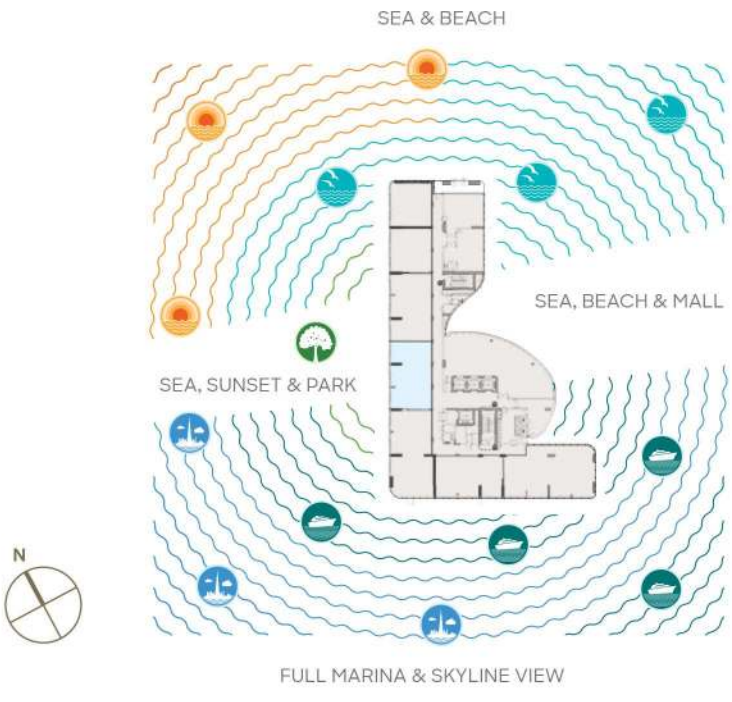

Levels 03-05-07-09-11

Unit 03

3 BR - A1 Signature Apartment

LIV
OCEANSIDE



Sample view from the apartment



Apartment Area	174.54 sqm	1,878.73 sqft
Balcony Area	45.88 sqm	493.85 sqft
Total Area	220.42 sqm	2,372.58 sqft

Drawings are provided by our consultants. All dimensions, features and amenities are approximate at the time of printing. Actual area may vary from stated area. Drawings not to scale E & OE. The Developer reserves the right to make revisions to the floor plans and any features, materials and dimensions mentioned without further notice. Sample views are indicative and may differ or be subject to change.

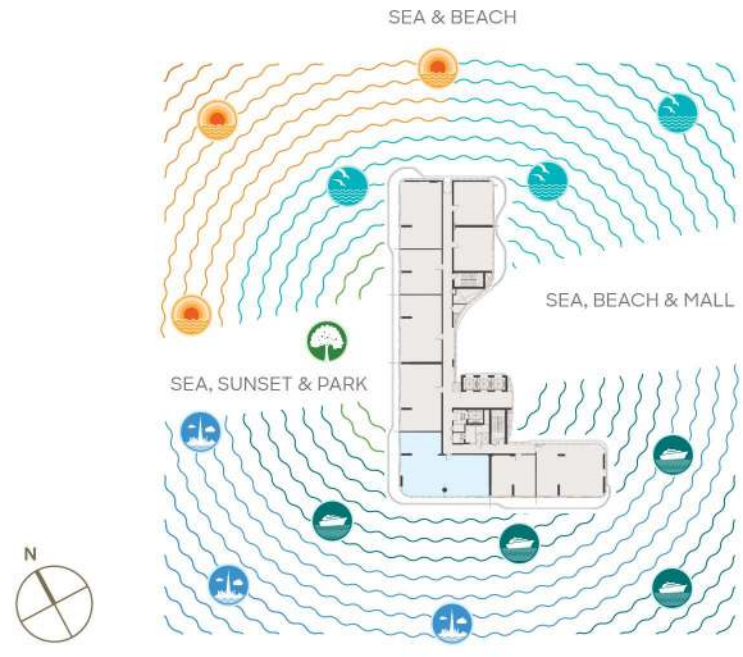

Levels 04-06-08-10-12

Unit 03

3 BR - A2 Signature Apartment

LIV
OCEANSIDE

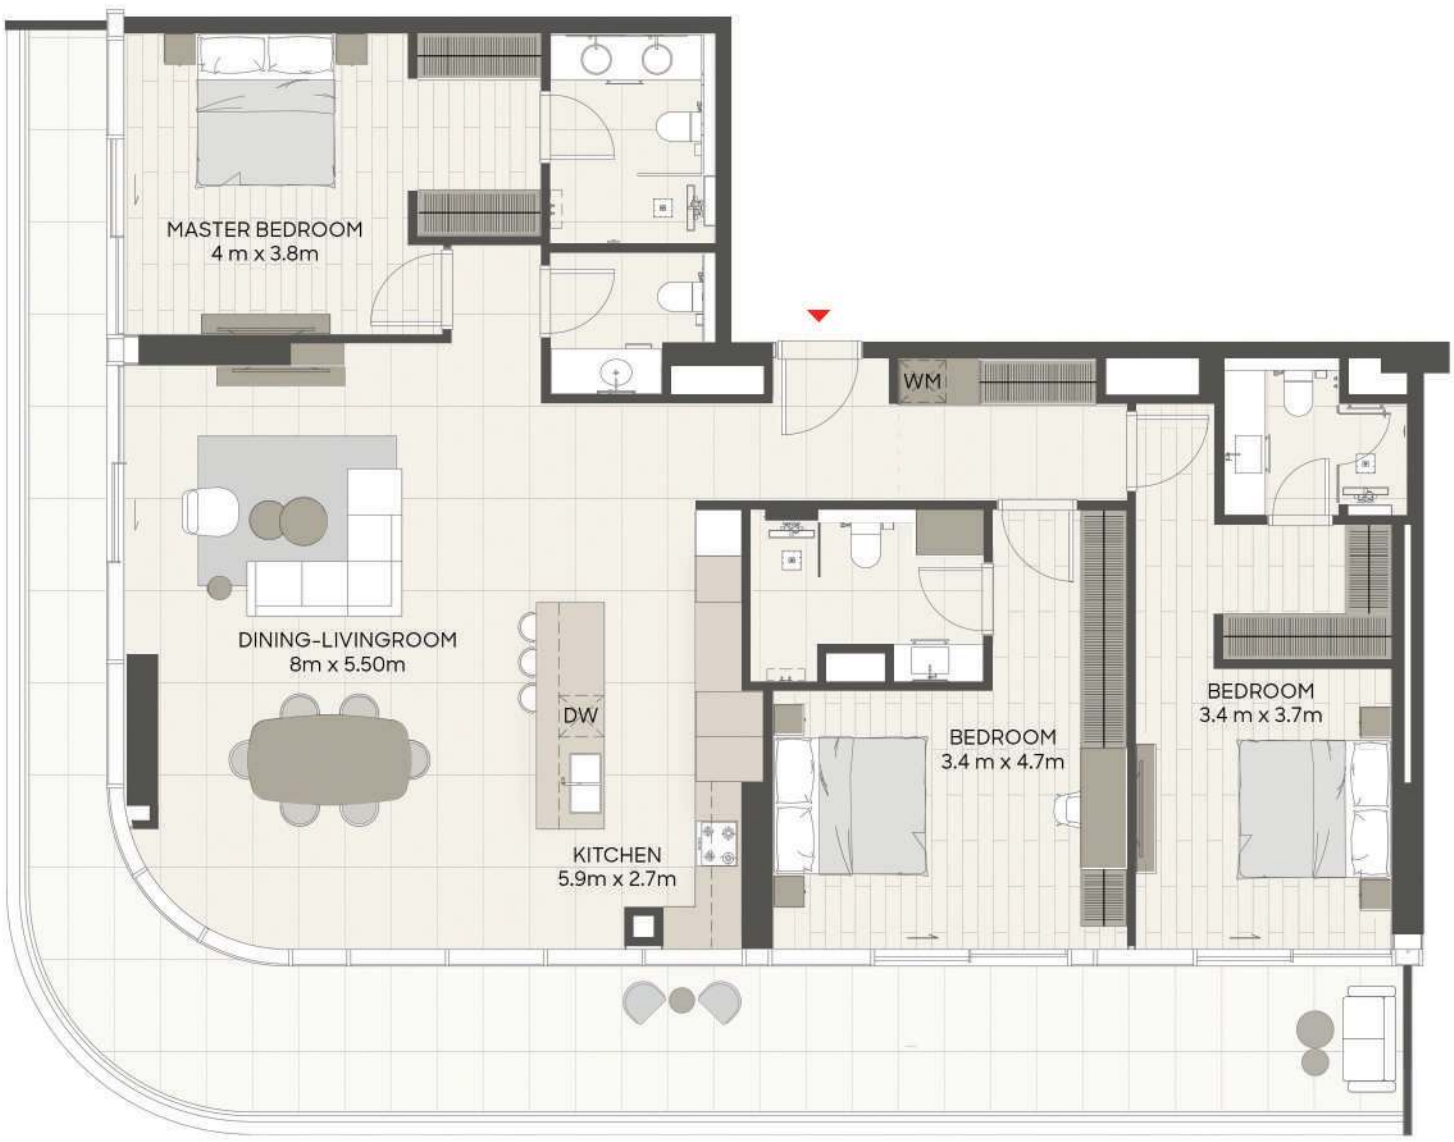

Sample view from the apartment



Apartment Area	174.54 sqm	1,878.73 sqft
Balcony Area	45.88 sqm	493.85 sqft
Total Area	220.42 sqm	2,372.58 sqft

Drawings are provided by our consultants. All dimensions, features and amenities are approximate at the time of printing. Actual area may vary from stated area. Drawings not to scale E & OE. The Developer reserves the right to make revisions to the floor plans and any features, materials and dimensions mentioned without further notice. Sample views are indicative and may differ or be subject to change.

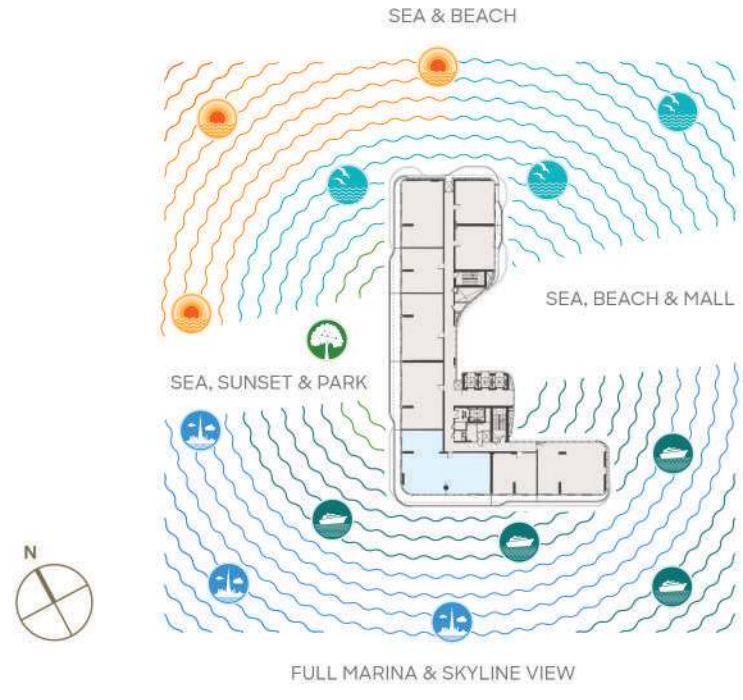

Level 13

Unit 01

3 BR - B Signature Apartment

LIV
OCEANSIDE

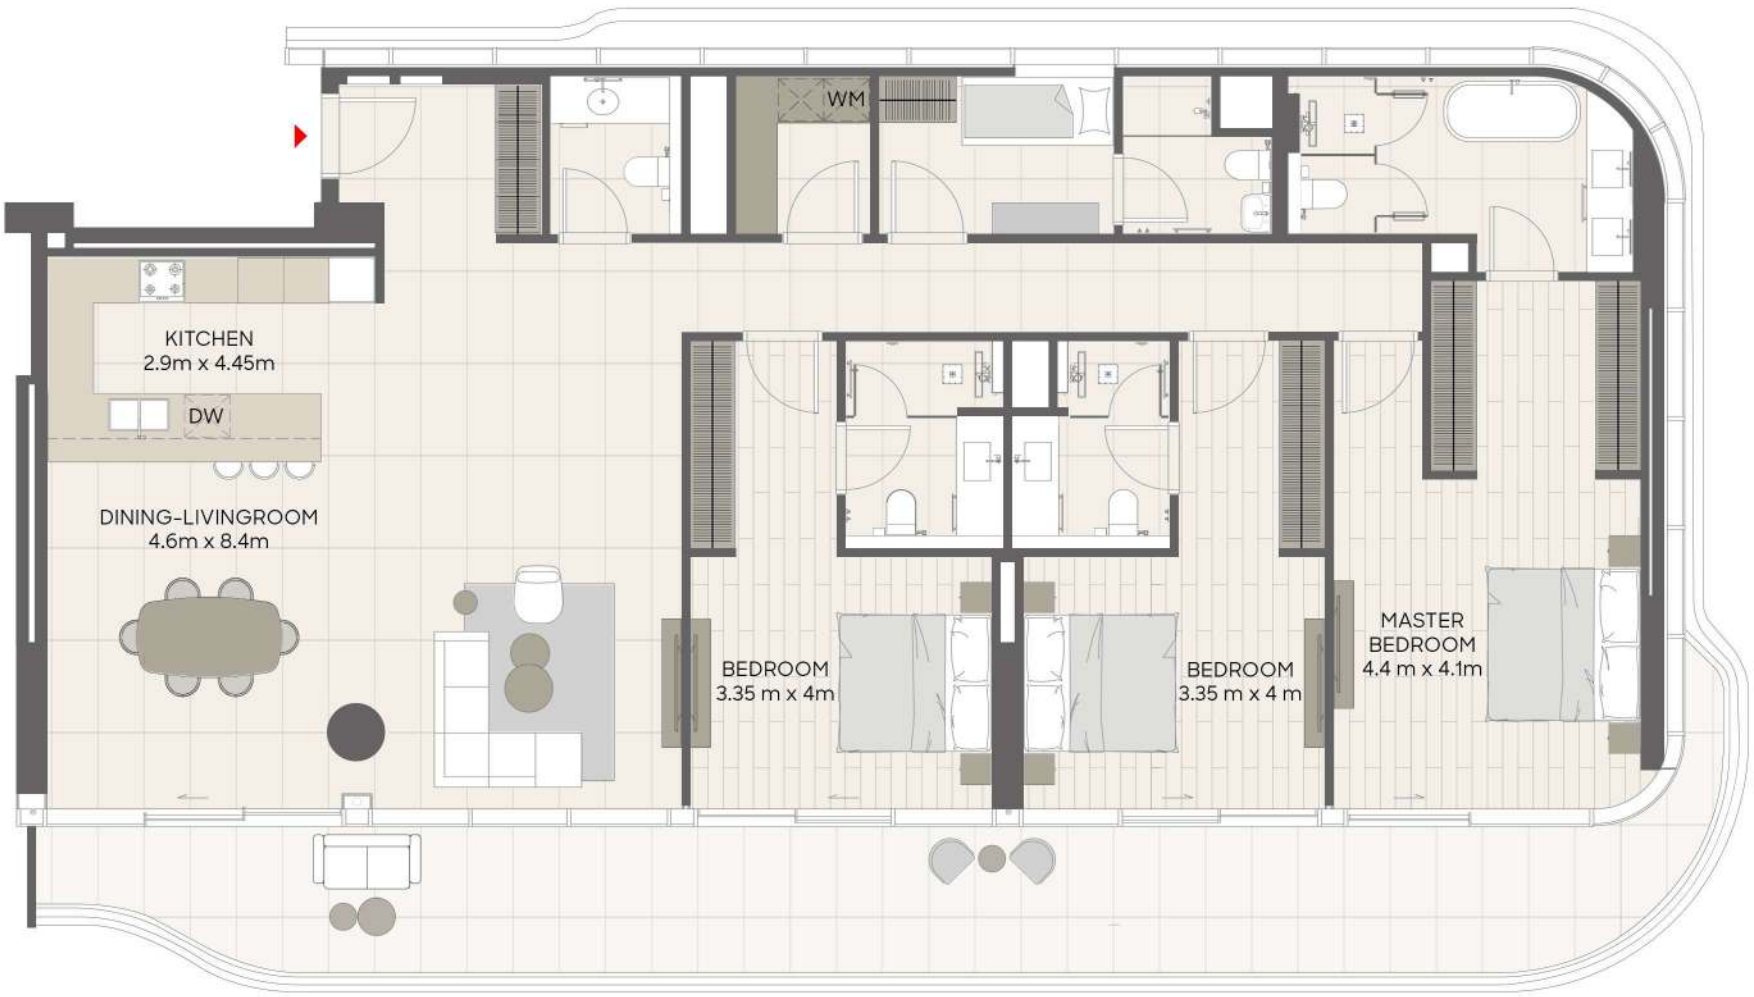

Sample view from the apartment



Apartment Area	200.88 sqm	2,162.25 sqft
Balcony Area	43.75 sqm	470.92 sqft
Total Area	244.63 sqm	2,633.18 sqft

Drawings are provided by our consultants. All dimensions, features and amenities are approximate at the time of printing. Actual area may vary from stated area. Drawings not to scale E & OE. The Developer reserves the right to make revisions to the floor plans and any features, materials and dimensions mentioned without further notice. Sample views are indicative and may differ or be subject to change.

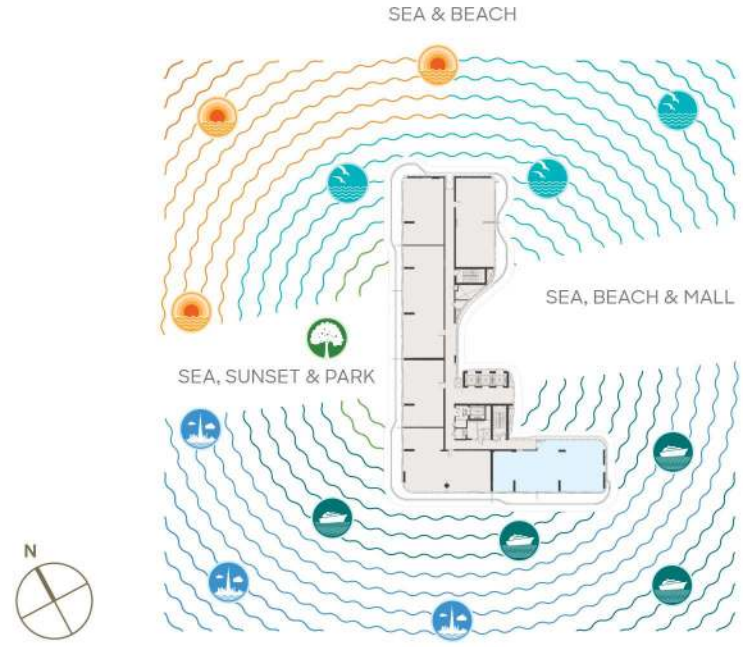

FULL MARINA & SKYLINE VIEW

Level 13

Unit 04

3 BR - C Signature Apartment

LIV
OCEANSIDE

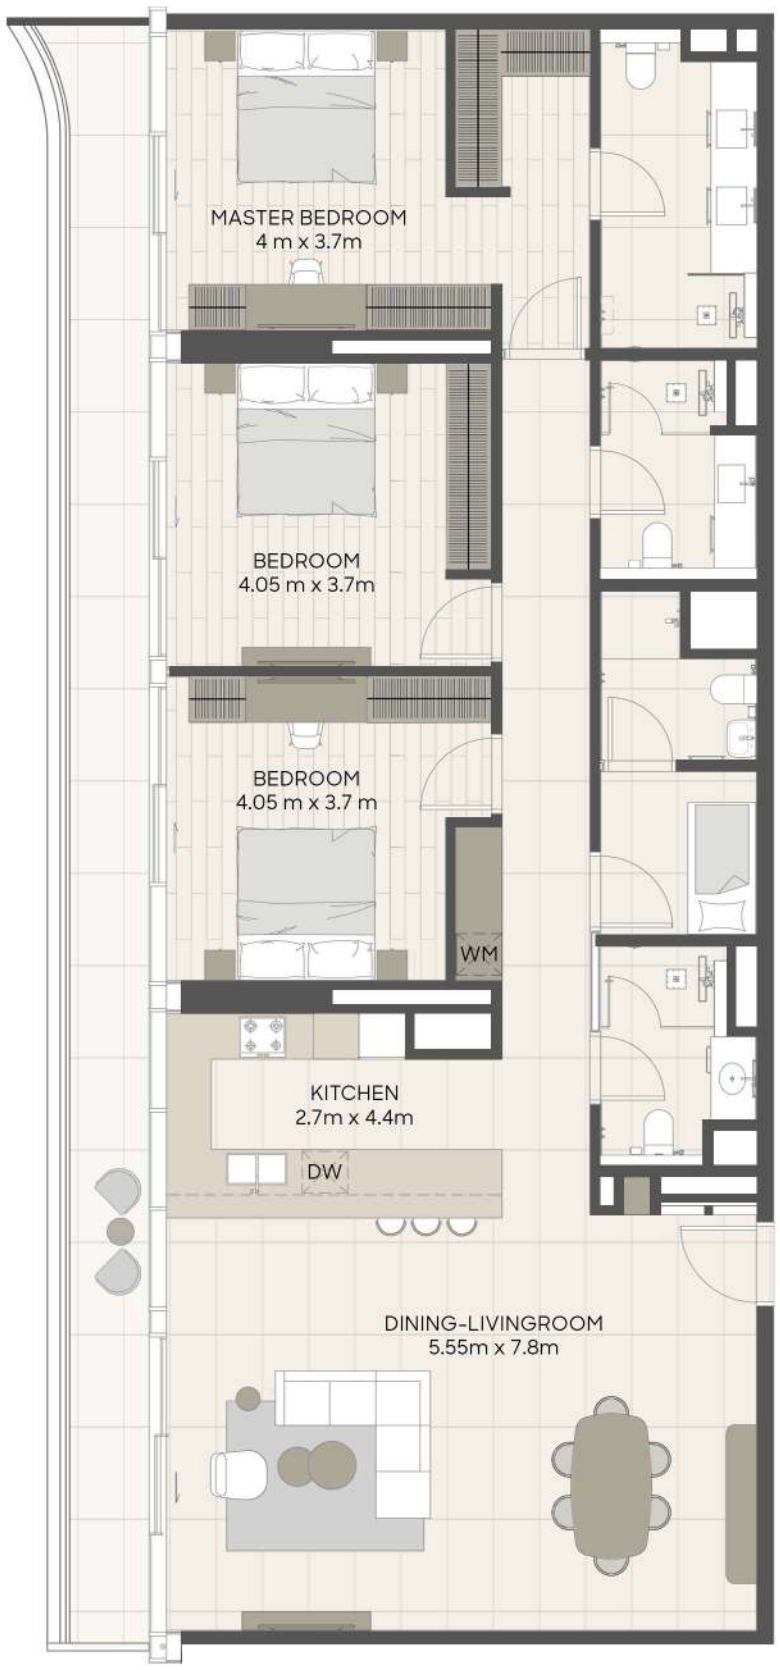

Sample view from the apartment



Apartment Area	169.27 sqm	1,822.01 sqft
Balcony Area	25.11 sqm	270.28 sqft
Total Area	194.38 sqm	2,092.29 sqft

Drawings are provided by our consultants. All dimensions, features and amenities are approximate at the time of printing. Actual area may vary from stated area. Drawings not to scale E & OE. The Developer reserves the right to make revisions to the floor plans and any features, materials and dimensions mentioned without further notice. Sample views are indicative and may differ or be subject to change.

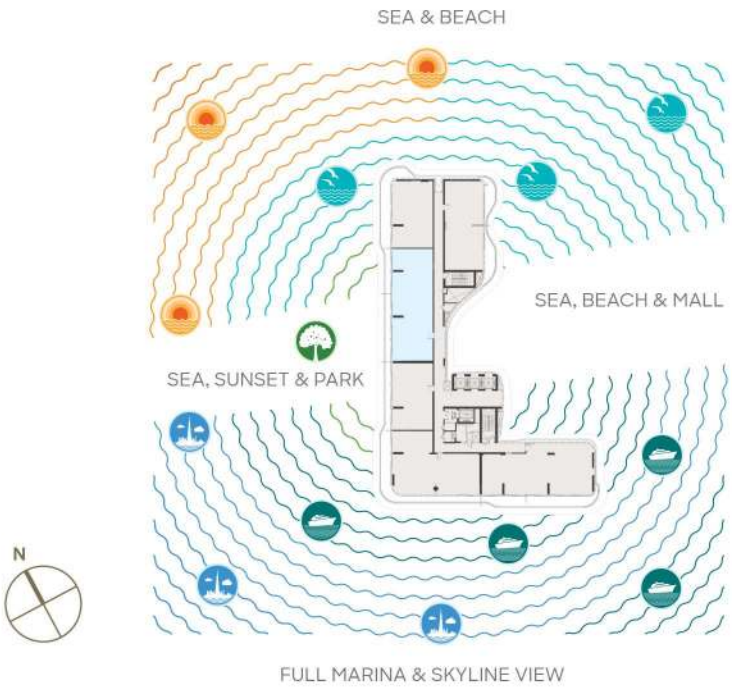

Level 13

Unit 06

3 BR - D Signature Apartment

LIV
OCEANSIDE



Sample view from the apartment



Apartment Area	130.87 sqm	1,408.67 sqft
Balcony Area	28.81 sqm	310.11 sqft
Total Area	159.68 sqm	1,718.78 sqft

Drawings are provided by our consultants. All dimensions, features and amenities are approximate at the time of printing. Actual area may vary from stated area. Drawings not to scale E & OE. The Developer reserves the right to make revisions to the floor plans and any features, materials and dimensions mentioned without further notice. Sample views are indicative and may differ or be subject to change.

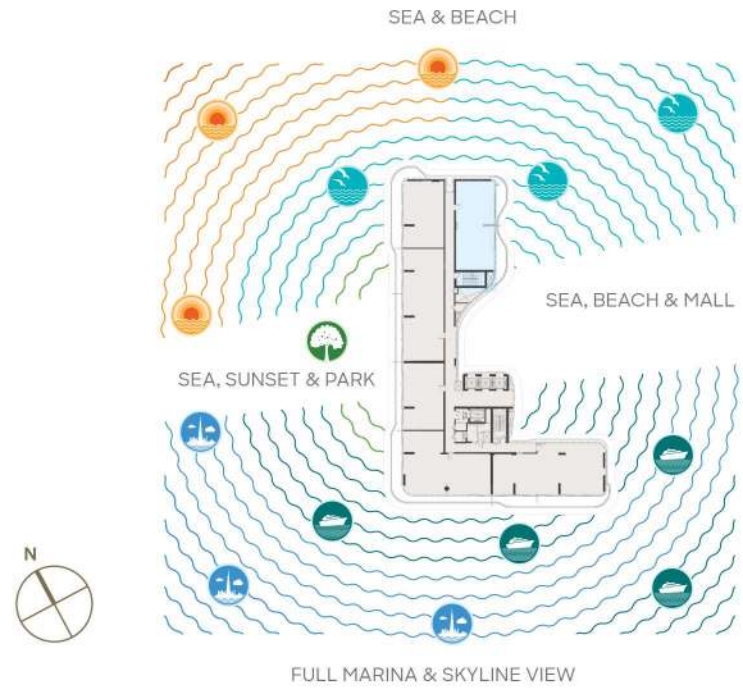

Level 13

Unit 1302

3 BR - E Signature Apartment

LIV
OCEANSIDE



Sample view from the apartment



Apartment Area	169.86 sqm	1,828.36 sqft
Balcony Area	45.90 sqm	494.06 sqft
Total Area	215.76 sqm	2,322.42 sqft

Drawings are provided by our consultants. All dimensions, features and amenities are approximate at the time of printing. Actual area may vary from stated area. Drawings not to scale E & OE. The Developer reserves the right to make revisions to the floor plans and any features, materials and dimensions mentioned without further notice. Sample views are indicative and may differ or be subject to change.

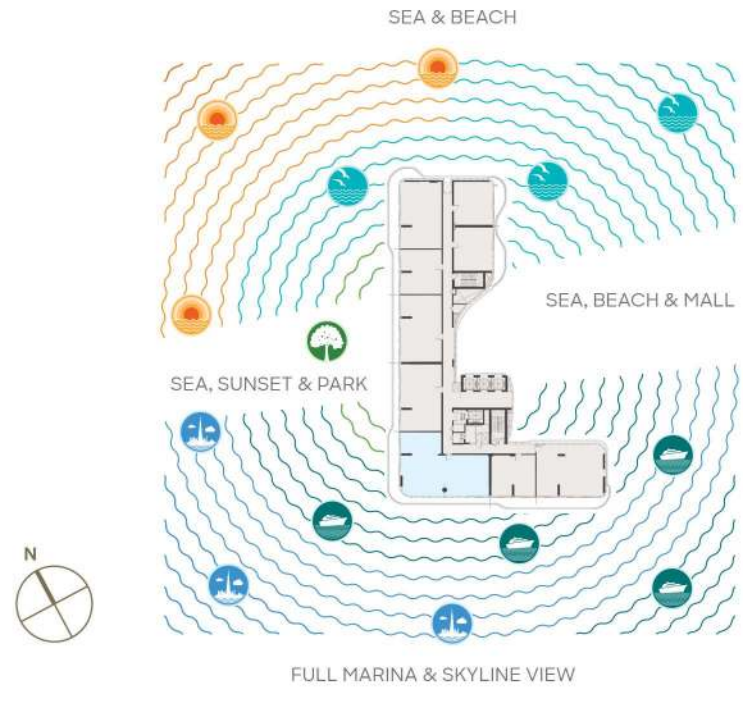

Levels 01 & 02

Unit 101 - Lower Floor

Signature Duplex A - 4BR + Pool

LIV
OCEANSIDE



Sample view from the apartment



Apartment Area	315.65 sqm	3397.63 sqft
Balcony Area	225.59 sqm	2,428.23 sqft
Total Area	541.24 sqm	5,825.86 sqft

Drawings are provided by our consultants. All dimensions, features and amenities are approximate at the time of printing. Actual area may vary from stated area. Drawings not to scale E & OE. The Developer reserves the right to make revisions to the floor plans and any features, materials and dimensions mentioned without further notice. Sample views are indicative and may differ or be subject to change.

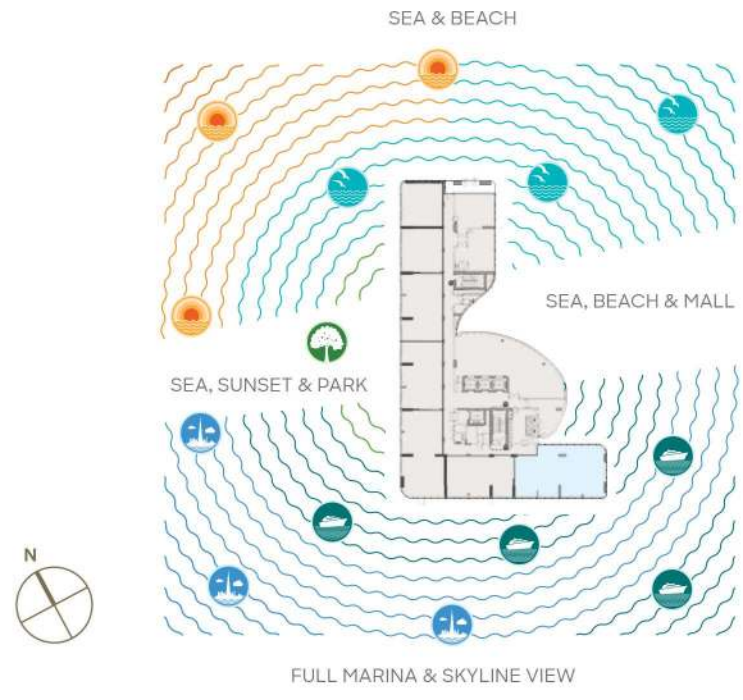

Levels 01 & 02

Unit 101 - Upper Floor

Signature Duplex A - 4BR + Pool

LIV
OCEANSIDE



Sample view from the apartment



Drawings are provided by our consultants. All dimensions, features and amenities are approximate at the time of printing. Actual area may vary from stated area. Drawings not to scale E & OE. The Developer reserves the right to make revisions to the floor plans and any features, materials and dimensions mentioned without further notice. Sample views are indicative and may differ or be subject to change.

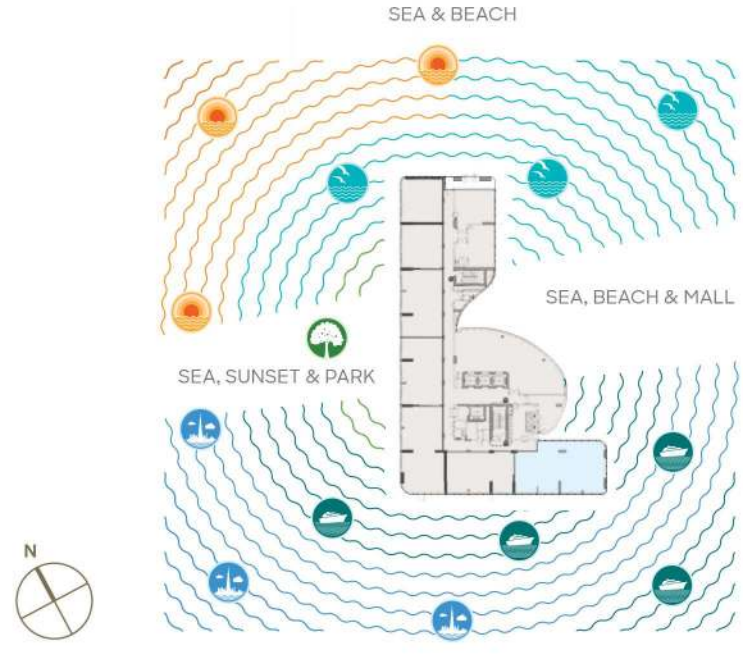

FULL MARINA & SKYLINE VIEW

Level 14

Unit 1401

4 BR - PH A Signature Penthouse

LIV
OCEANSIDE



Sample view from the apartment



Apartment Area	322.12 sqm	3,467.27 sqft
Balcony Area	82.50 sqm	888.02 sqft
Total Area	404.62 sqm	4,355.29 sqft

Drawings are provided by our consultants. All dimensions, features and amenities are approximate at the time of printing. Actual area may vary from stated area. Drawings not to scale E & OE. The Developer reserves the right to make revisions to the floor plans and any features, materials and dimensions mentioned without further notice. Sample views are indicative and may differ or be subject to change.

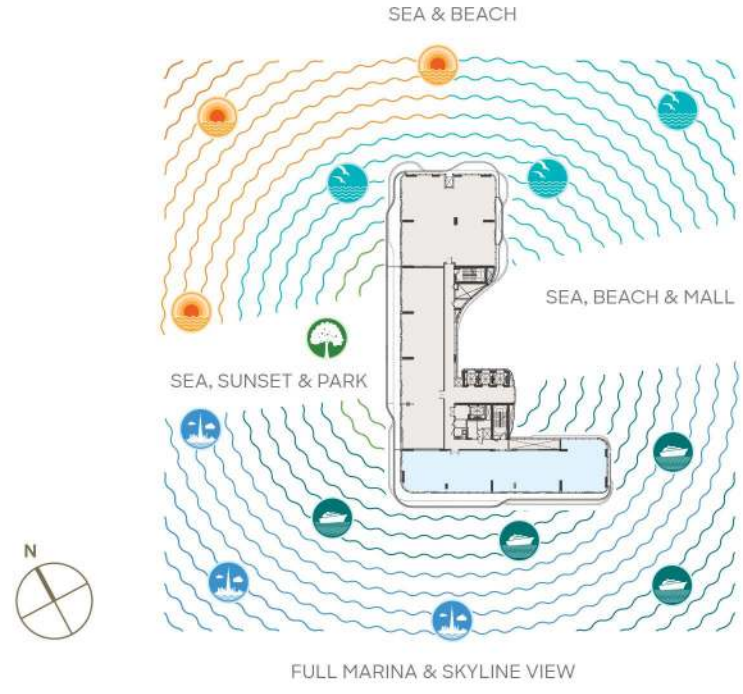

Level 14

Unit 1402

4BR - PH B Signature Penthouse

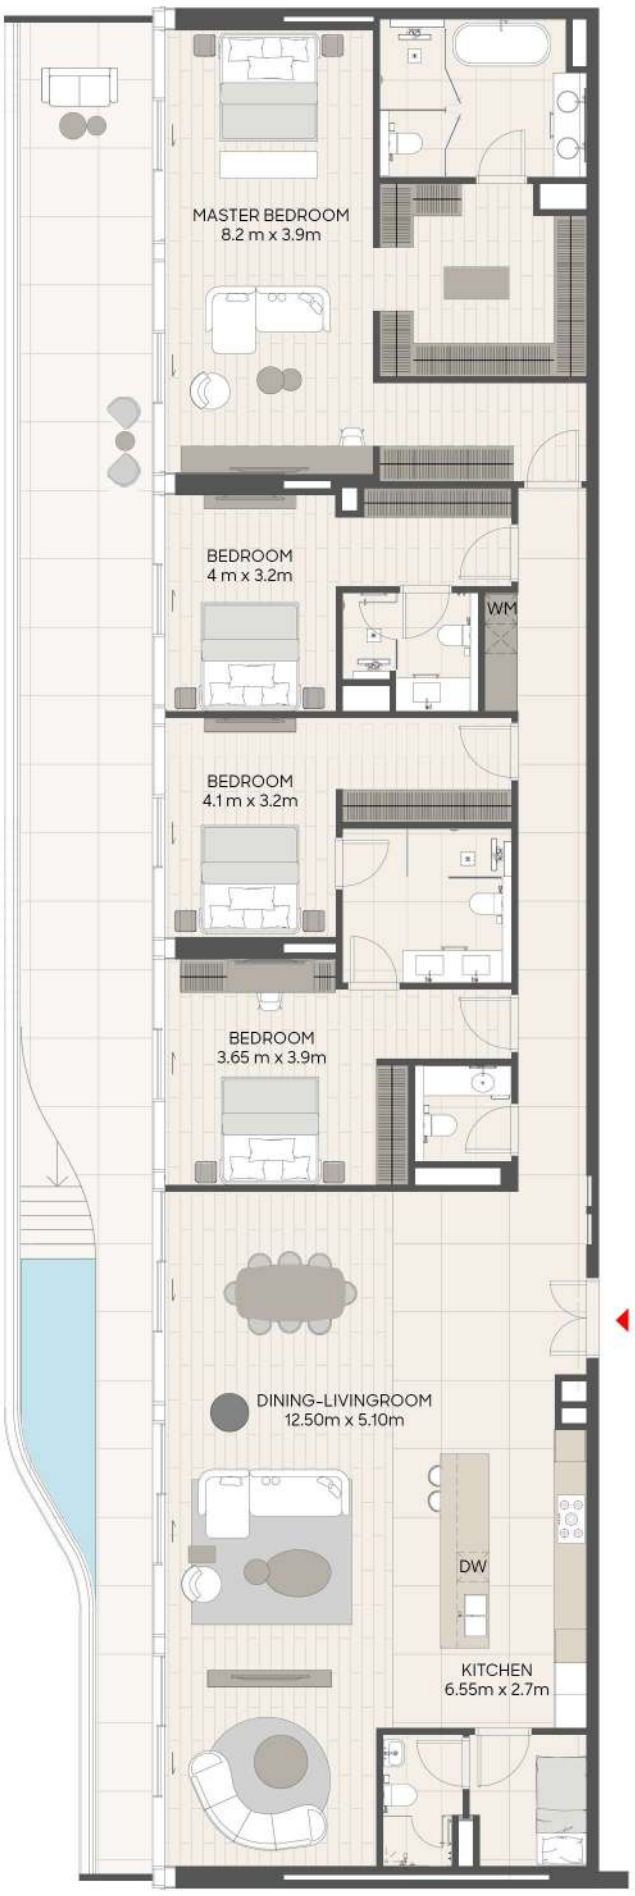

Sample view from the apartment



Apartment Area	274.57 sqm	2,955.45 sqft
Balcony Area	78.12 sqm	840.88 sqft
Total Area	352.69 sqm	3,796.32 sqft

Drawings are provided by our consultants. All dimensions, features and amenities are approximate at the time of printing. Actual area may vary from stated area. Drawings not to scale E & OE. The Developer reserves the right to make revisions to the floor plans and any features, materials and dimensions mentioned without further notice. Sample views are indicative and may differ or be subject to change.

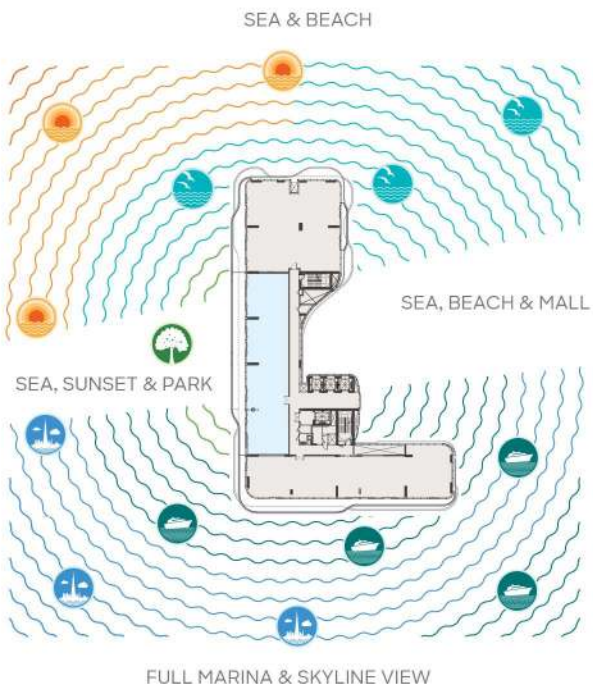

Level 14

Unit 1403

4BR - PH C Signature Penthouse

LIV
OCEANSIDE



Sample view from the apartment

Apartment Area	294.98 sqm	3,175.14 sqft
Balcony Area	49.22 sqm	529.80 sqft
Total Area	344.20 sqm	3,704.94 sqft

Drawings are provided by our consultants. All dimensions, features and amenities are approximate at the time of printing. Actual area may vary from stated area. Drawings not to scale E & OE. The Developer reserves the right to make revisions to the floor plans and any features, materials and dimensions mentioned without further notice. Sample views are indicative and may differ or be subject to change.

FULL MARINA & SKYLINE VIEW